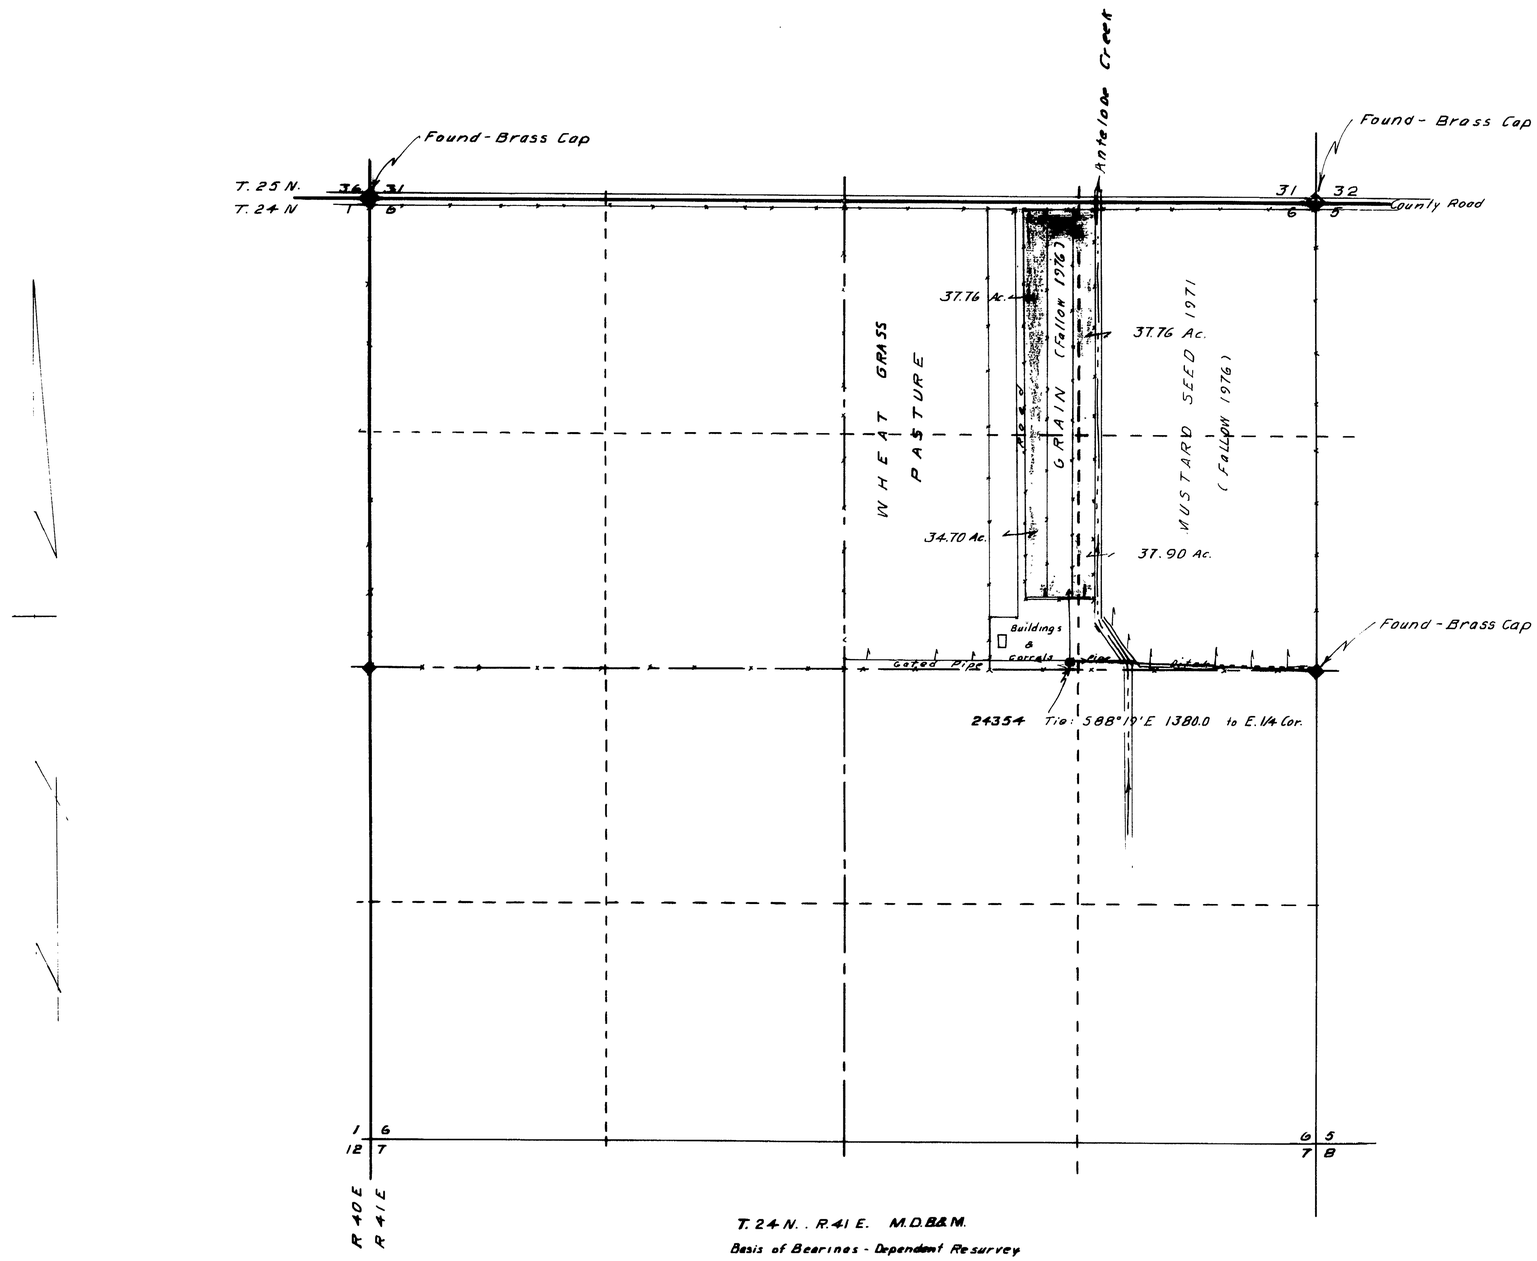

T. 24 N. . R. 41 E. M.D.B&M.

Basis of Bearings - Dependent Resurvey

Section	Subdivision	Township	Range	Acres	Culture
6	NW 1/4 NE 1/4	24 N	41 E	37.76	Pasture & Grain
"	NE 1/4 NE 1/4	"	"	37.76	Mustard Seed & Grain
"	SE 1/4 NE 1/4	"	"	37.90	" "
"	SW 1/4 NE 1/4	"	"	34.70	Pasture & Grain
	Total			148.12	

STATE OF NEVADA
COUNTY OF HUMBOLDT } ss

J. R. Caldwell, being first duly sworn, depose and say that this map, consisting of 1 sheets has been correctly drawn to the designated scale from field notes of a survey made by me, (or under my supervision and direction) on the 9th day of August, 1976; that it truly and correctly represents the location and extent of the works used to divert water from Underground in Lander County by Julia C. Pletcher for irrigation purposes under Application No. 24354. That the point of diversion, the location, size of the diverting channel, location and description of all measuring devices, location and extent of lands owned or controlled by the applicant upon which water applied for under Application No. 24354 is used, together with the area and kind of culture in each 40-acre subdivision, and the location and names of all other works or streams which are crossed by or connected with said works are fully and correctly designated thereon.

J. R. Caldwell
State Water Right Surveyor No 27

Subscribed and sworn before me this 11th day of August 1976

Humboldt County Recorder

Scale 400'

400 0 400 800 1200 1600

FILED
AUG 1 1976
STATE ENGINEER'S OFFICE

CERTIFICATE No. 8903 ISSUED 1-27-77

MAP
TO ACCOMPANY PROOF
OF BENEFICIAL USE

APPLICATION NO 24354
BY JULIA C. PLETCHER
FROM UNDERGROUND
IN LANDER COUNTY, NEVADA

36308 24354