CULTURAL MAP TABULATION

SEC-TION	SUBDIVISION	TWN.	RGE.	CULTI-TED ACREAGE	DESCRIPTION OF CULTURE	DATE OF FIRST CULTURE	
19	NW 4 NW4	35 N	37E	37.26	ALFALFA	1973	
"	SW 4 NW4	"	"	13.48	"	"	
"	SE4 NW4	"	"	1.43	"	"	# 24422 #26646
"	NE4 NW 4	"	"	34.47	"	"	
"	NW4 NE4	"	"	3.03	"	"	
24	NW4 SW 4	35N	36E	37.42	RYE	1970	
"	SW4 SW 4	"	"	26.90	RYE, ALF.	1966	
"	NE 4 SW 4	"	"	30.47	RYE	1970	
"	SE4 SW 4	"	"	29.71	RYE, ALF.	"	# 24421
"	NW 4 SE 4	"	"	25.67	"	1968	
"	SW 4 SE4	"	"	40.00	"	"	
"	SE 4 SE 4	"	"	38.63	"	"	
"	NE 4 SE4	"	"	30.58	RYE	"	
18	SW 4 SW 4	"	37E	7.5	SAGE BRUSH		#26646
"	SE 4 SW 4	"	"	22.0	" "		
"	SW 4 SE 4	"	"	0.83	" "		

TOTAL 378.62 AC.

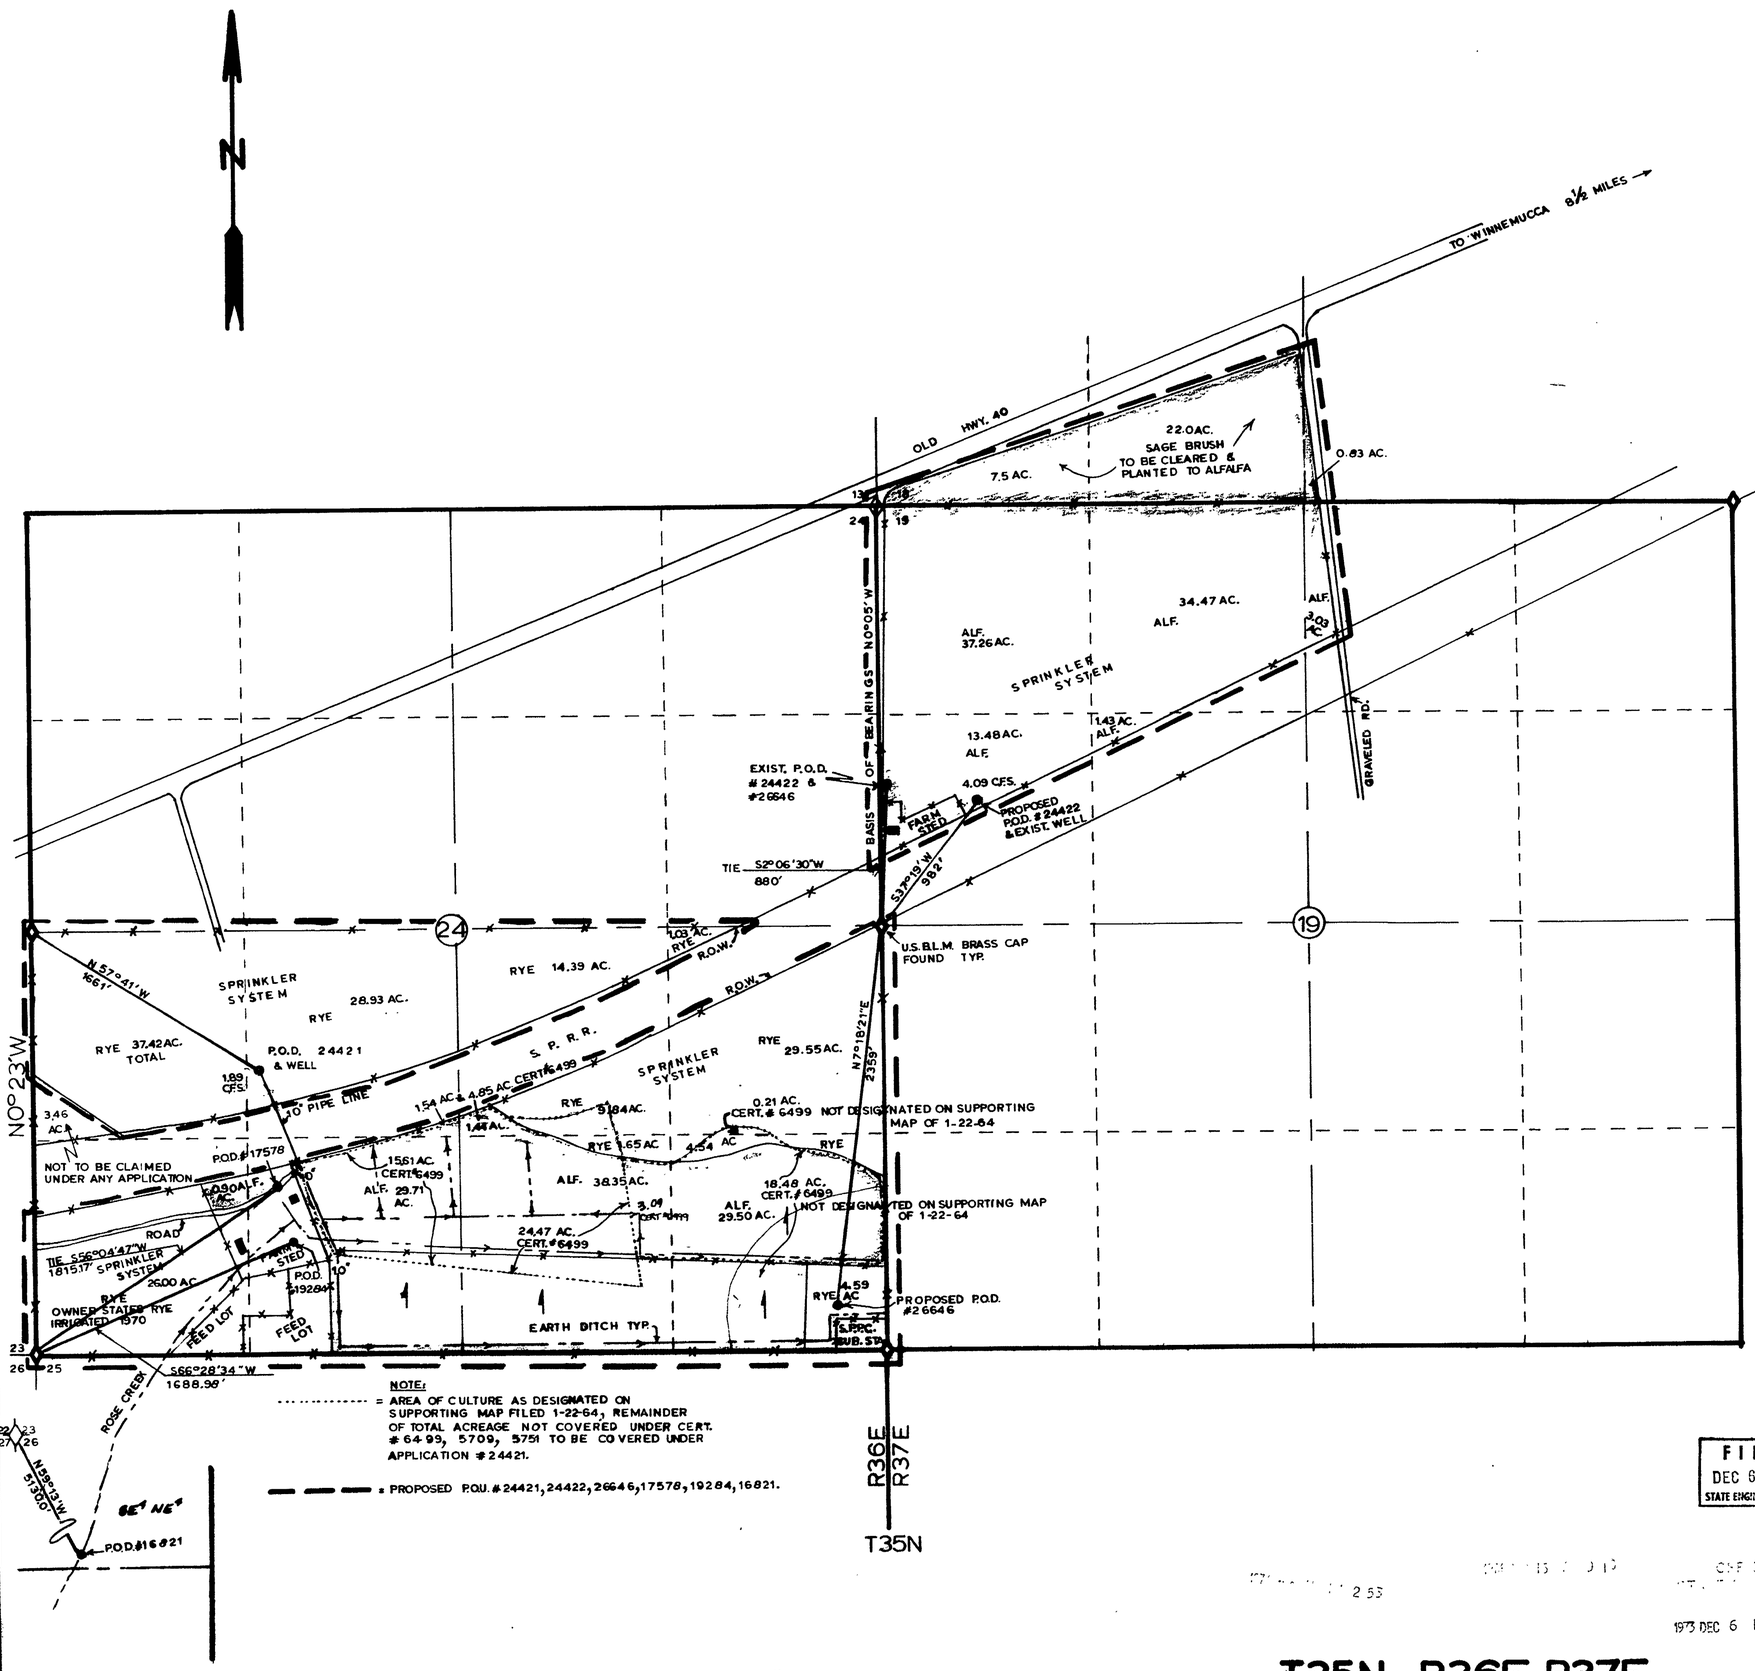

NOTE:
..... = AREA OF CULTURE AS DESIGNATED ON SUPPORTING MAP FILED 1-22-64, REMAINDER OF TOTAL ACREAGE NOT COVERED UNDER CERT. # 64-99, 5709, 5751 TO BE COVERED UNDER APPLICATION # 24421.

— — — = PROPOSED P.O.U. # 24421, 24422, 26646, 17578, 19284, 16821.

STATE OF NEVADA
COUNTY OF HUMBOLDT } S.S.

I C.H. KETCHAM, BEING FIRST DULY SWORN, DEPOSE AND SAY THAT THIS MAP, CONSISTING OF 1 SHEET, HAS BEEN CORRECTLY DRAWN TO THE DESIGNATED SCALE FROM FIELD NOTES OF A SURVEY DIRECTED BY ME ON THE 20TH DAY OF NOVEMBER, 1973; THAT IT TRULY AND CORRECTLY REPRESENTS THE PROPOSED LOCATION AND EXTENT OF THE WORKS USED TO DIVERT WATER FROM UNDERGROUND IN HUMBOLDT COUNTY, BY CECIL R. & MAY D. MARTIN FOR IRRIGATION PURPOSES UNDER APPLICATION NO.(S) 24422, 24421 THAT THE POINT OF DIVERSION, THE LOCATION, SIZE OF DIVERTING CHANNEL, LOCATION AND DESCRIPTION OF ALL MEASURING DEVICES, THE LOCATION AND EXTENT OF LANDS OWNED OR CONTROLLED BY THE APPLICANT UPON WHICH WATER APPLIED FOR UNDER APPLICATION NO.(S) 24422, 24421 IS USED, TOGETHER WITH THE AREA AND KIND OF CULTURE IN EACH 40-ACRE SUBDIVISION, AND THE LOCATION AND NAMES OF ALL OTHER WORKS OR STREAMS WHICH ARE CROSSED BY OR CONNECTED WITH SAID WORKS ARE FULLY AND CORRECTLY DESIGNATED THEREON.

C. H. Ketcham
STATE WATER-RIGHT SURVEYOR R.L.S. 3049

SUBSCRIBED AND SWORN TO BEFORE ME THIS 30th DAY OF November, 1973.

Barbara A. Ketcham
NOTARY PUBLIC HUMBOLDT COUNTY, NEVADA

BARBARA A. KETCHAM
Notary Public — State of Nevada
Humboldt County
My Commission Expires Mar. 12, 1975

0' 100' 200' 300' 400' 500' 1000' 2500'
SCALE — 1" = 500'

FILED
DEC 6 1973
STATE ENGINEER'S OFFICE

MAP
TO ACCOMPANY APPLICATION TO CHANGE THE P.O.D. NO. 24422 & 26646.
TO ACCOMPANY PROOF of BENEFICIAL USE NO'S 24421, 24422, & 26646. TO CHANGE P.O.U. # 24421, 24422, 26646, 19284, 16821, 17578.
For: CECIL R. & MAY D. MARTIN
From: UNDERGROUND

11-16-73
C.H. "PETE" KETCHAM — REGISTERED LAND SURVEYORS
P.O. BOX 461 WINNEMUCCA, NEVADA

1973 DEC 6 PM 3 33

T35N R36E, R37E M.D.B.&M.

28585 28584 28583 28582 28581 28340 24422 24421 ← File Under