Cultural Map Tabulation

Section	Sub-Division	Town-Ship	Range	Cultivated Acreage	Description of Culture	Date of First Culture
8	SW¼ NW¼	4 S.	67 E.	4.10	Alfalfa	
8	NW¼ NW¼	4 S.	67 E.	0.27	Alfalfa	
8	" "	"	"	0.45	Grain	
8	NE¼ NW¼	4 S.	67 E	0.23	Alfalfa	
8	SE¼ NW¼	4 S.	67 E.	0.22	Alfalfa	

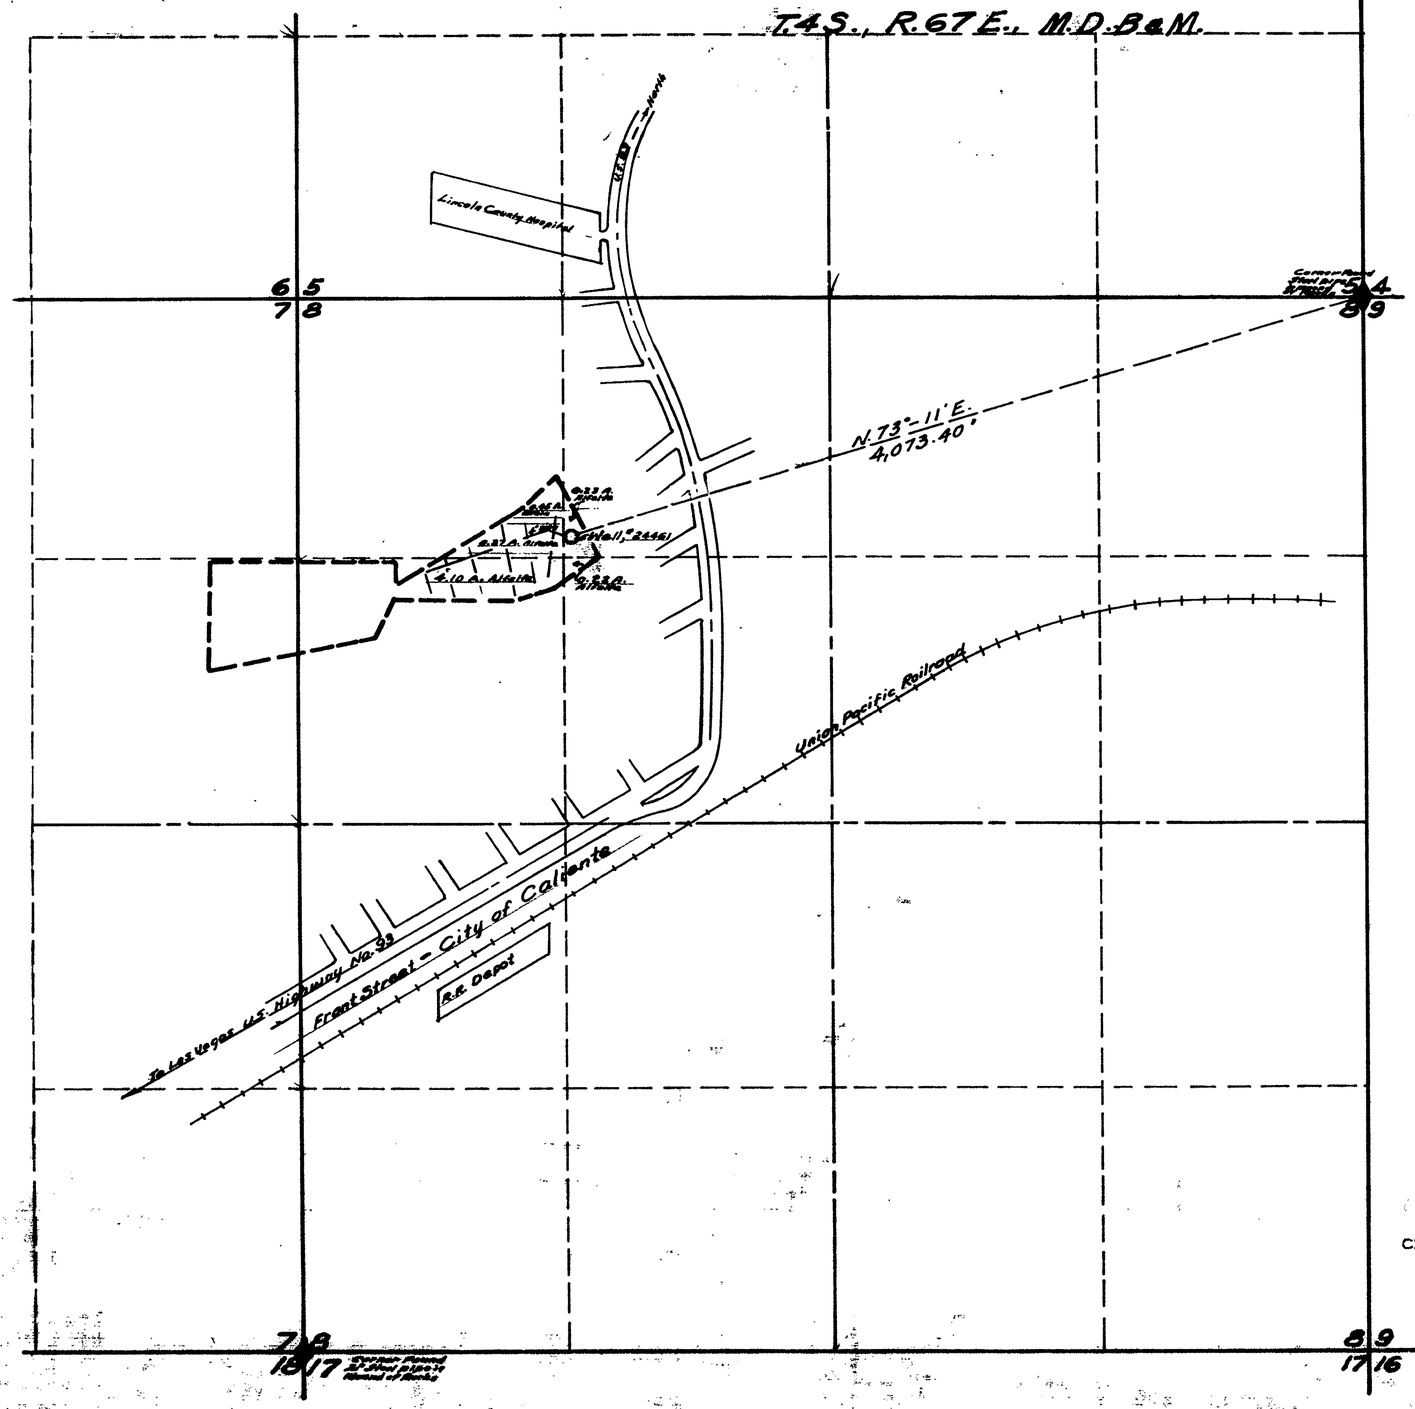

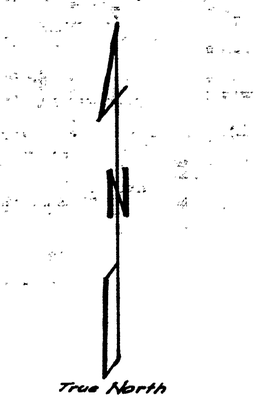

State of Nevada }
County of Lincoln } SS.

I, Reginald G. Lee, being first duly sworn, depose and say that this map, consisting of One Sheet, has been correctly drawn to the designated scale from field notes of a survey made by me, between the 18 day of April, and the 26th day of April, 1971; that it truly and correctly represents the proposed location and extent of the work used to divert water from Underground Source in Lincoln County, by the Caliente Corporation of the Church of Jesus Christ of Latter-Day Saints for irrigation purposes under Application No. 24461. That the point of diversion, the location, size of the diverting channel, location and description of all measuring devices, the location and extent of lands owned or controlled by the applicant upon which water applied for under Application No. 24461 is used, together with the area and kind of culture in each 40-acre subdivision, and the location and names of all other works or streams which are crossed by or connected with said works are fully and correctly designated thereon.

Reginald G. Lee
State Water Right Surveyor

Subscribed and sworn to before me
this 22nd day of April, 1971.

Barbara S. Mathews
Notary Public

BARBARA S. MATHEWS
Notary Public State of Nevada
County of LINCOLN
My Commission Expires Aug. 28, 1974

0 200' 400' 600' 1200' 1600'
Scale 1" = 400'

CERTIFICATE No. 7722 ISSUED 4-3-72

OFFICE
STATE ENGINEER
FILED
APR 23 1971 AM 10 28
STATE ENGINEER'S OFFICE

MAP
TO ACCOMPANY PROOF OF BENEFICIAL USE UNDER APPLICATION NO. 24461 FOR IRRIGATION, BY THE CALIENTE CORP. OF THE CHURCH OF JESUS CHRIST OF LATTER DAY SAINTS, FROM UNDERGROUND SOURCE

48493 24461