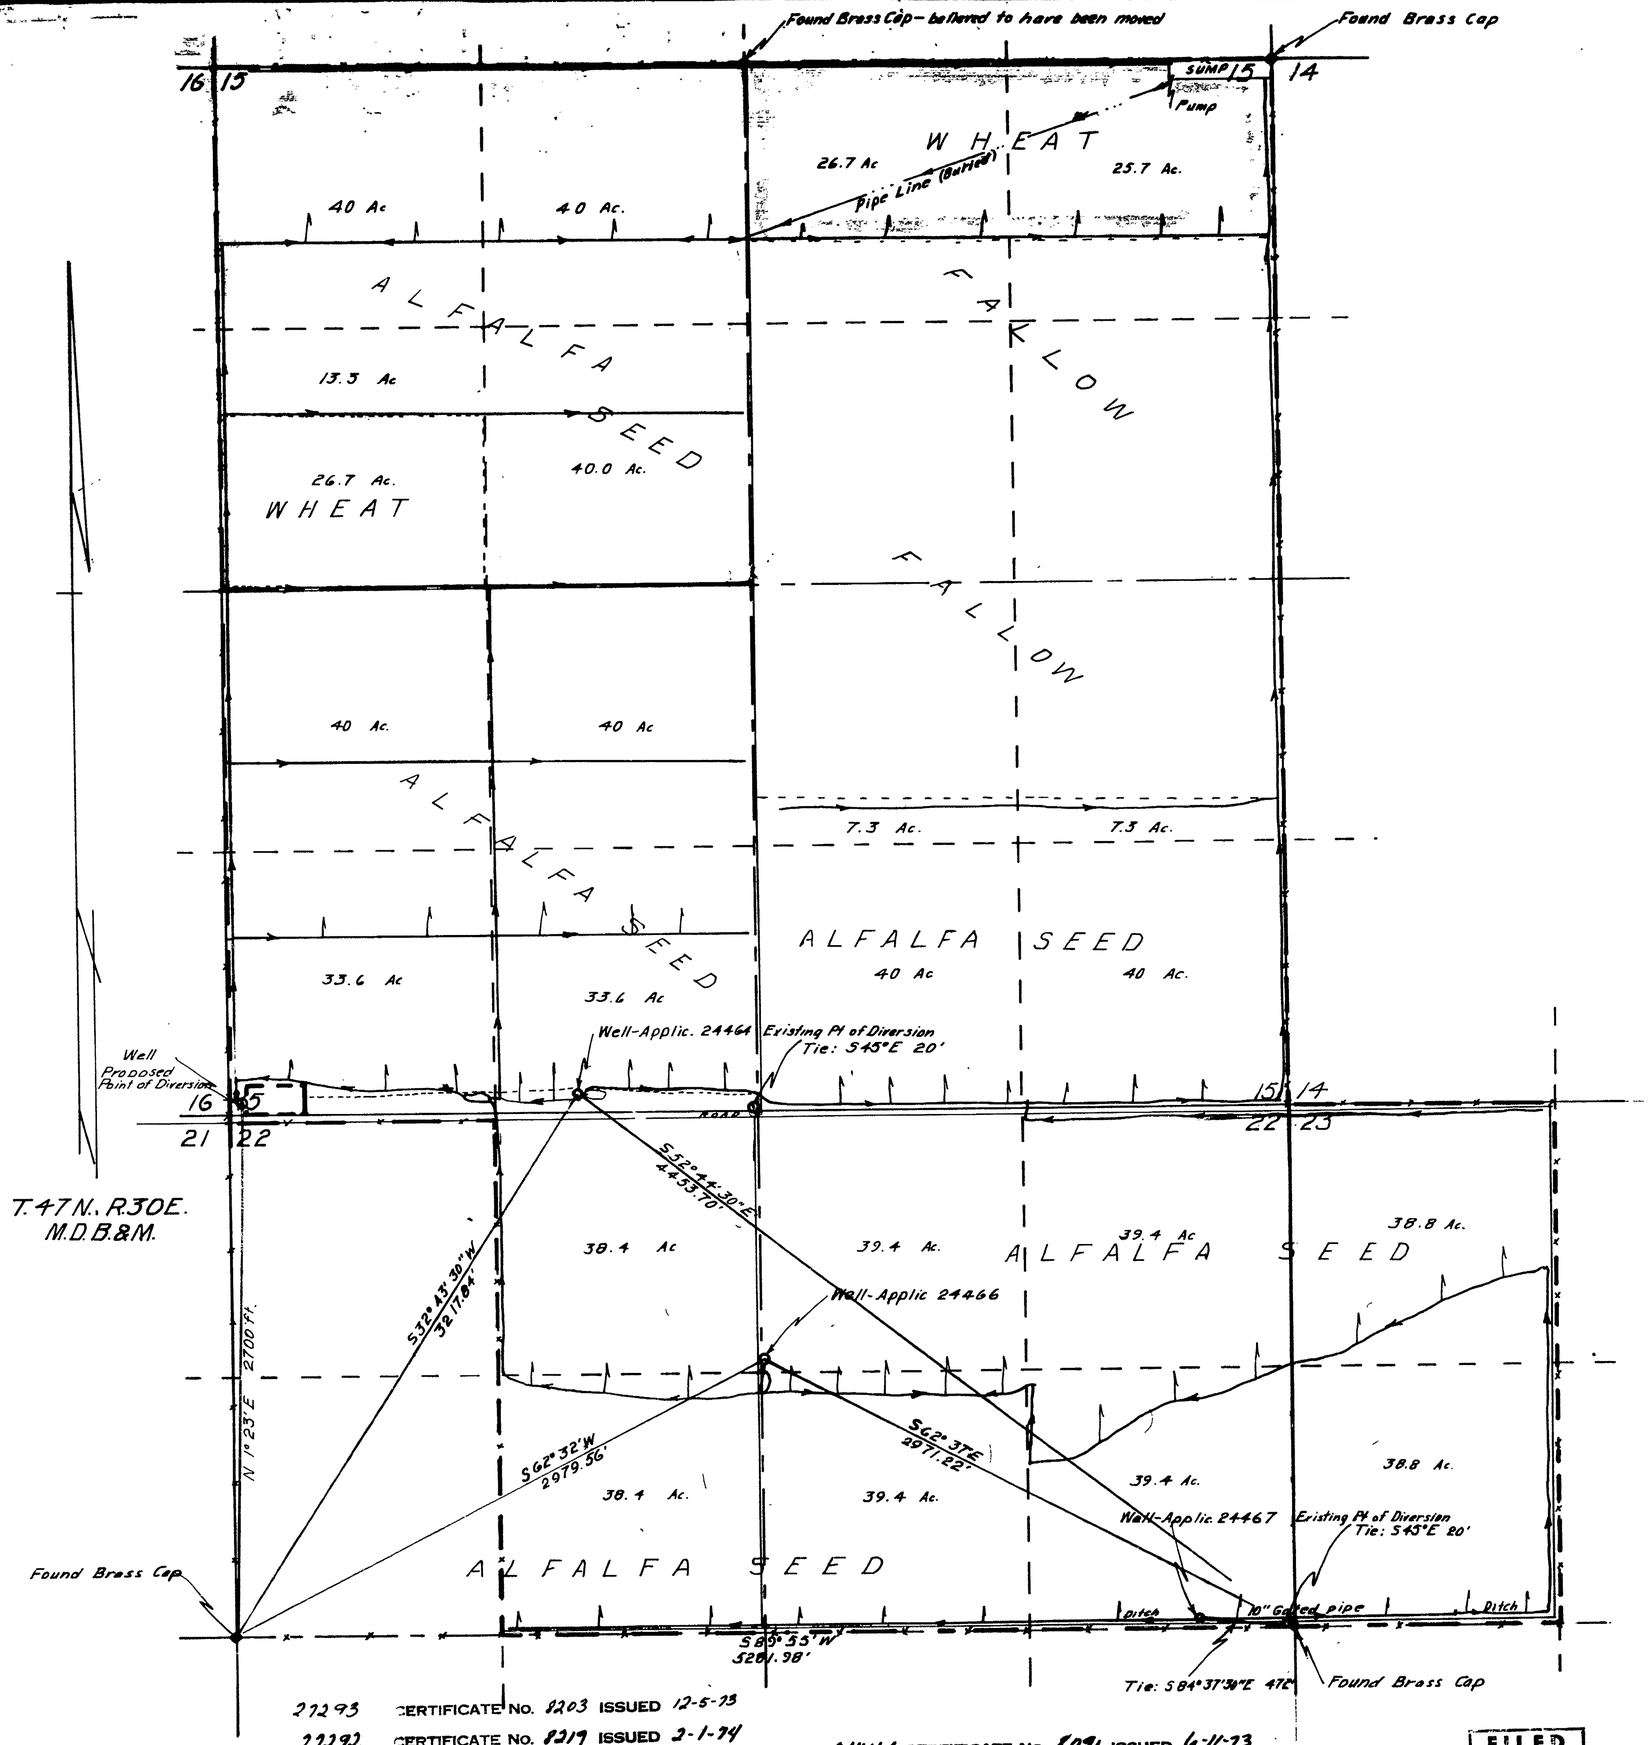

Section	Subdivision	Township	Range	Acres	Culture
15	NW¼ NW¼	47 N	30 E	40	Alfalfa Seed
	NE¼ NW¼			40	
	SE¼ NW¼			40	
	SW¼ NW¼			13.3	
	" "			26.7	Wheat
	NW¼ NE¼			26.7	
	NE¼ NE¼			25.7	
	NW¼ SE¼			7.3	Alfalfa Seed
	NE¼ SE¼			7.3	
	SE¼ SE¼			40	
	SW¼ SE¼			40	
	NW¼ SW¼			40	
	NE¼ SW¼			40	
	SE¼ SW¼			33.6	
	SW¼ SW¼			33.6	
22	NE¼ NW¼			38.4	
	SE¼ NW¼			38.4	
	NW¼ NE¼			39.4	
	NE¼ NE¼			39.4	
	SE¼ NE¼			39.4	
	SW¼ NE¼			39.4	
23	NW¼ NW¼			38.8	
	SW¼ NW¼			38.8	
	Total			766.2	

STATE OF NEVADA)
COUNTY OF HUMBOLDT) S.S.

I, J. R. Caldwell, being first duly sworn, deppose and say that this map has been correctly drawn to the designated scale from field notes of a survey made by me on the 5 day of February, 1973, that it truly and correctly represents the proposed location and extent of the works used to divert water from underground in Humboldt County, by The Connecticut Mutual Life Insurance Company for irrigation and domestic purposes under Application No 24464, 24466, 24467. That the point of diversion, the location, size of the diverting channel, location and description of all measureing devices, the location and extent of lands owned or controled by the applicant upon which water applied for under Application No 24464, 24466 24467 is used, together with the area and kind of culture in each 40-acre subdivision, and the location and names of all other works or streams which are crossed by or connected with said works are fully and correctly designated thereon.

J. R. Caldwell
State Water Right Surveyor

J R CALDWELL
No. 626
NEVADA

Subscribed and sworn to before me this 9th day of February, 1973.

Hedy Gill, Humboldt County Recorder

Scale 1" = 400'

400 0 400 800 1200 1600

MAP
TO ACCOMPANY PROOF OF BENEFICIAL USE

APPLICATION NO. 24464, 24466, 24467
BY: THE CONNECTICUT MUTUAL LIFE INSURANCE COMPANY
FROM: UNDERGROUND
FOR: IRRIGATION & DOMESTIC
IN: HUMBOLDT COUNTY, NEVADA

27293 CERTIFICATE No. 8203 ISSUED 12-5-73
27292 CERTIFICATE No. 8219 ISSUED 2-1-74
24466 CERTIFICATE No. 8091 ISSUED 6-11-73

FILED
FEB 14 1973
STATE ENGINEER'S OFFICE

27293 27292 27291 24467 24466 File under 24464