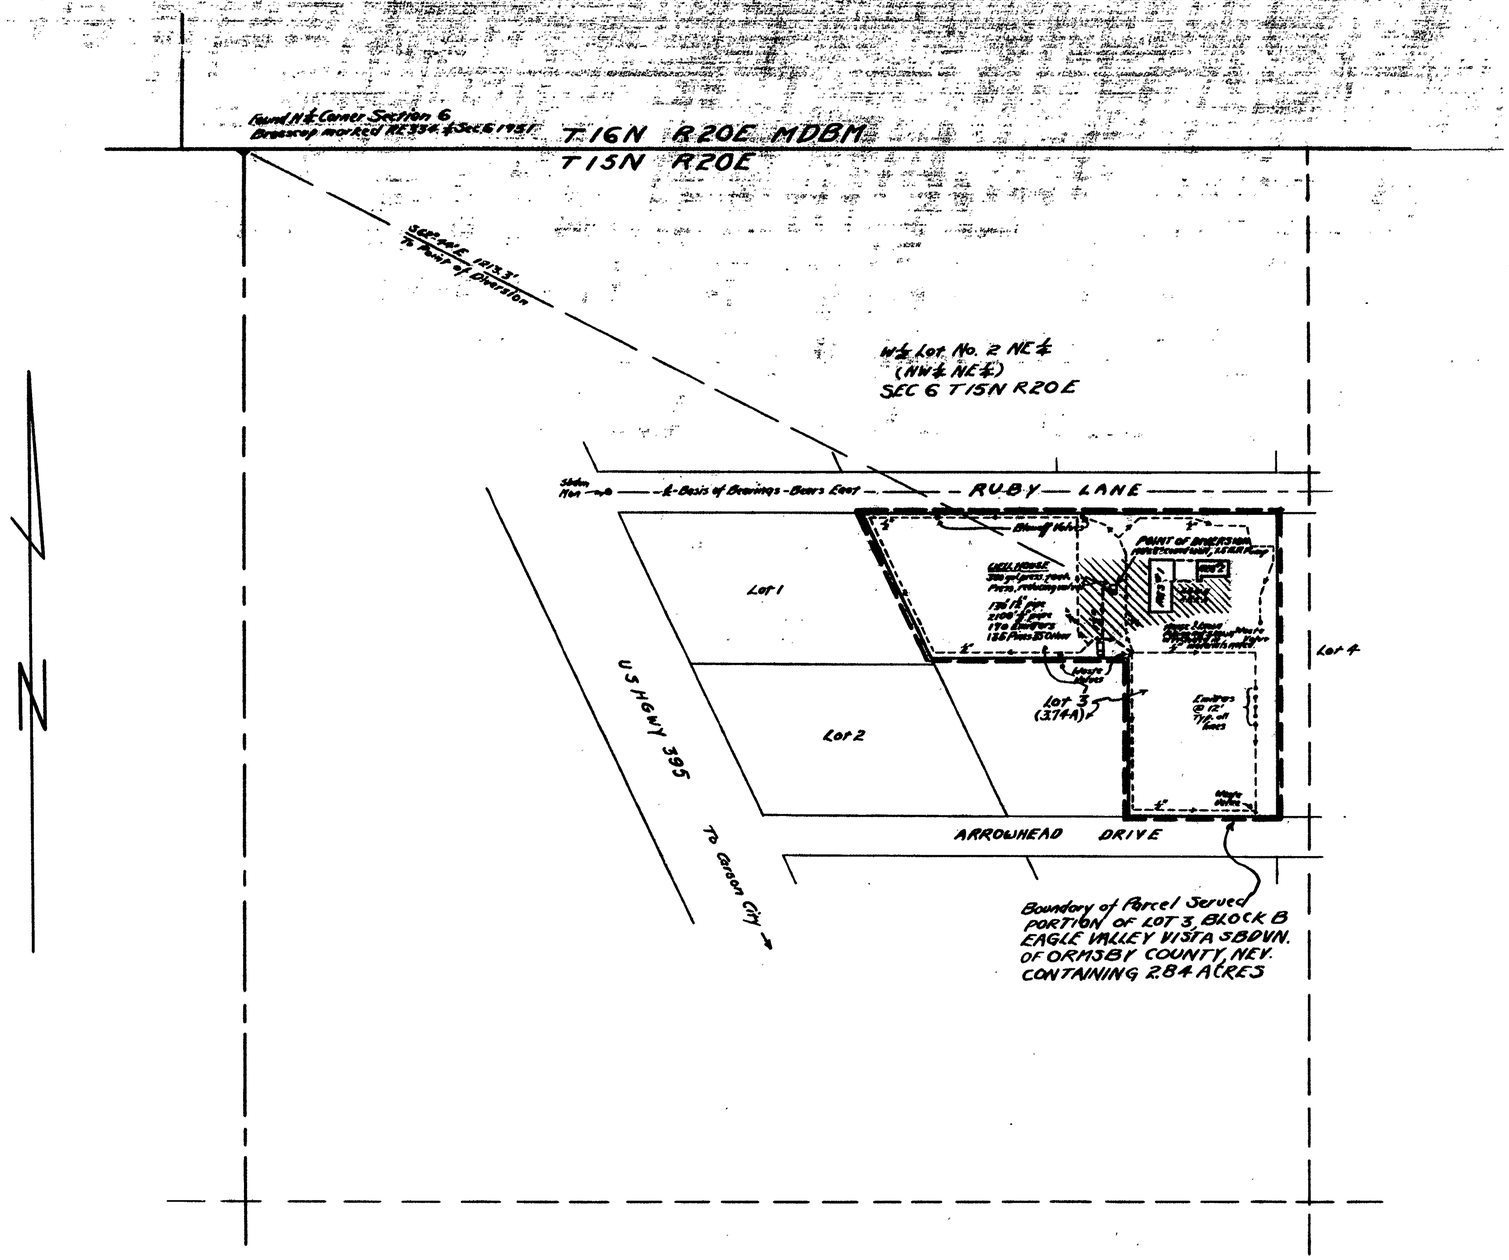

STATE OF NEVADA }
CITY OF CARSON CITY } S.S.

I, J.N. Littlefield, being first duly sworn, depose and say that this map, consisting of one sheet, has been correctly drawn to the designated scale from field notes of a survey made by me on 7 July, 1973, that it truly and correctly represents the location and extent of the works used to divert water from an underground source in Carson City, Nevada under Application No. 24554 by J.N. Littlefield for Quasi-Municipal purposes; that the point of diversion, the location and size of the diverting well and other conduit, the place and manner of use, and the locations and names of all other works or streams which are crossed by or connected with said works, are fully and correctly designated hereon.

J.N. Littlefield
State Water Right Surveyor

Subscribed and sworn to before me this 10th day of July, 1973.

SYLVIA C. STODDARD
Notary Public - State of Nevada
Carson City
My Commission Expires Sept. 16, 1973

Sylvia C. Stoddard
Notary Public In and For
City of Carson City, Nevada

100 50 0 100 200 300 400
SCALE: 1" = 100'

MAP TO ACCOMPANY
PROOF OF BENEFICIAL USE
UNDER APPLICATION NO. 24554
FOR
QUASI-MUNICIPAL USE
BY
JN LITTLEFIELD
FROM
AN UNDERGROUND SOURCE

CERTIFICATE No. 8138 ISSUED 11-13-73

OFFICE
STATE ENGINEER
JUL 10 AM 8 36

FILED
JUL

24554