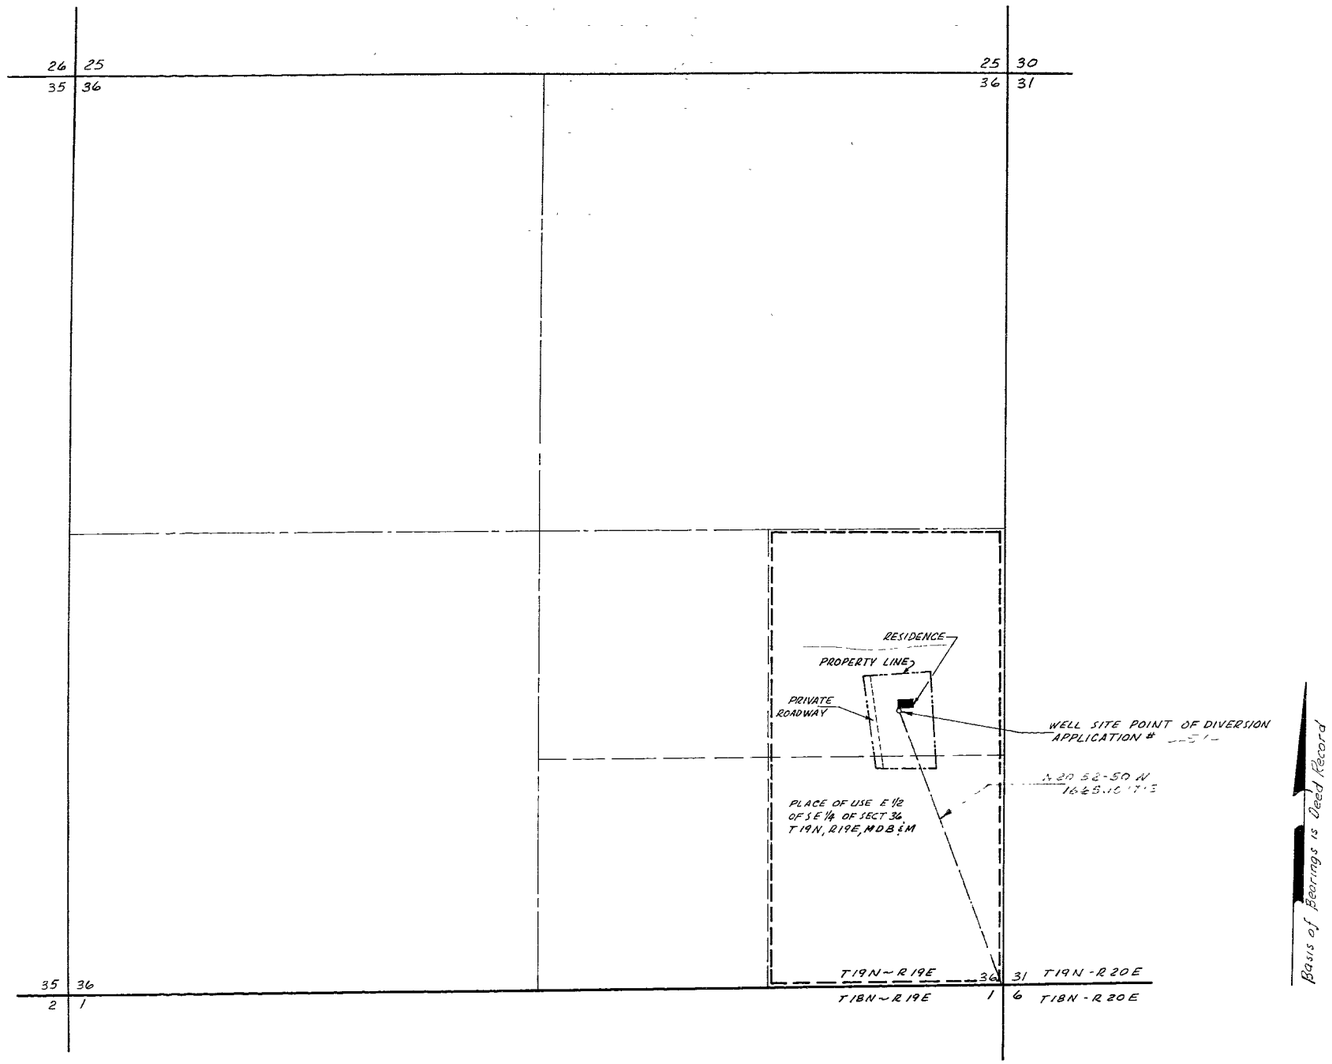

STATE OF NEVADA
ss
COUNTY OF WASHOE

I, EUGENE B. LONGFIELD, BEING FIRST DULY SWORN DEPOSE AND SAY THAT THIS MAP, CONSISTING OF ONE SHEET, INCLUSIVE, HAS BEEN CORRECTLY DRAWN TO THE DESIGNATED SCALE FROM FIELD NOTES OF A SURVEY MADE BY ME, ON THE 29th DAY OF JUNE, 1968; THAT IT TRUELY AND CORRECTLY REPRESENTS THE PROPOSED LOCATION AND EXTENT OF THE WORKS USED TO DIVERT WATER FROM AN UNDERGROUND SOURCE IN WASHOE COUNTY, BY RUSSELL T. SCHOOLEY FOR IRRIGATION AND DOMESTIC PURPOSES, THAT THE PROPOSED POINT OF DIVERSION, AND THE BOUNDARY OF ALL LANDS SHOWING BY 40 ACRE SUBDIVISIONS THE AREAS PROPOSED TO BE IRRIGATED, ARE FULLY AND CORRECTLY DESIGNATED THEREON

Eugene B. Longfield
STATE WATER RIGHT SURVEYOR

SUBSCRIBE AND SWORN TO BEFORE ME THIS 16th DAY OF July 1968

Marian Lines
NOTARY PUBLIC IN AND FOR THE COUNTY OF WASHOE, STATE OF NEVADA

Application Number	Section	Subdivision	Township	Range	Cultivated Acreage	Description of Culture	Date of first Culture
	36	NE 1/4, SE 1/4	19N	19E	3.3	Lawn	
	36	SE 1/4, SE 1/4	19N	19E	0.7	Lawn	

SCALE 1" = 400'

0 100 200 400 800 1200 1600

24584 — CERTIFICATE No. 7295 ISSUED 2-25-70

FILED
July 16, 1968
STATE ENGINEER'S OFFICE

Prepared By LONGFIELD ENGINEERING
RENO, NEVADA

MAP

TO ACCOMPANY APPLICATION TO APPROPRIATE WATER FOR IRRIGATION AND DOMESTIC PURPOSES AND TO ACCOMPANY PROOF OF BENEFICIAL USE FOR IRRIGATION AND DOMESTIC PURPOSES BY RUSSELL T. SCHOOLEY FROM AN UNDERGROUND SOURCE

SHEET No. 1 OF 1

24584