Cultural Map Tabulation

Section	Sub Division	Town-Ship	Range	Cultivated Acreage	Description of Culture	Date of First Cultivation
9	SW¼ NW¼	4 S.	67 E.	12.8 A.	Alfalfa	
9	SE¼ NW¼	4 S.	67 E.	20.6 A.	Alfalfa	
9	SE¼ NE¼	4 S.	67 E.	22.2 A.	Alfalfa	
9	NE¼ SE¼	4 S.	67 E.	4.2 A.	Alfalfa	

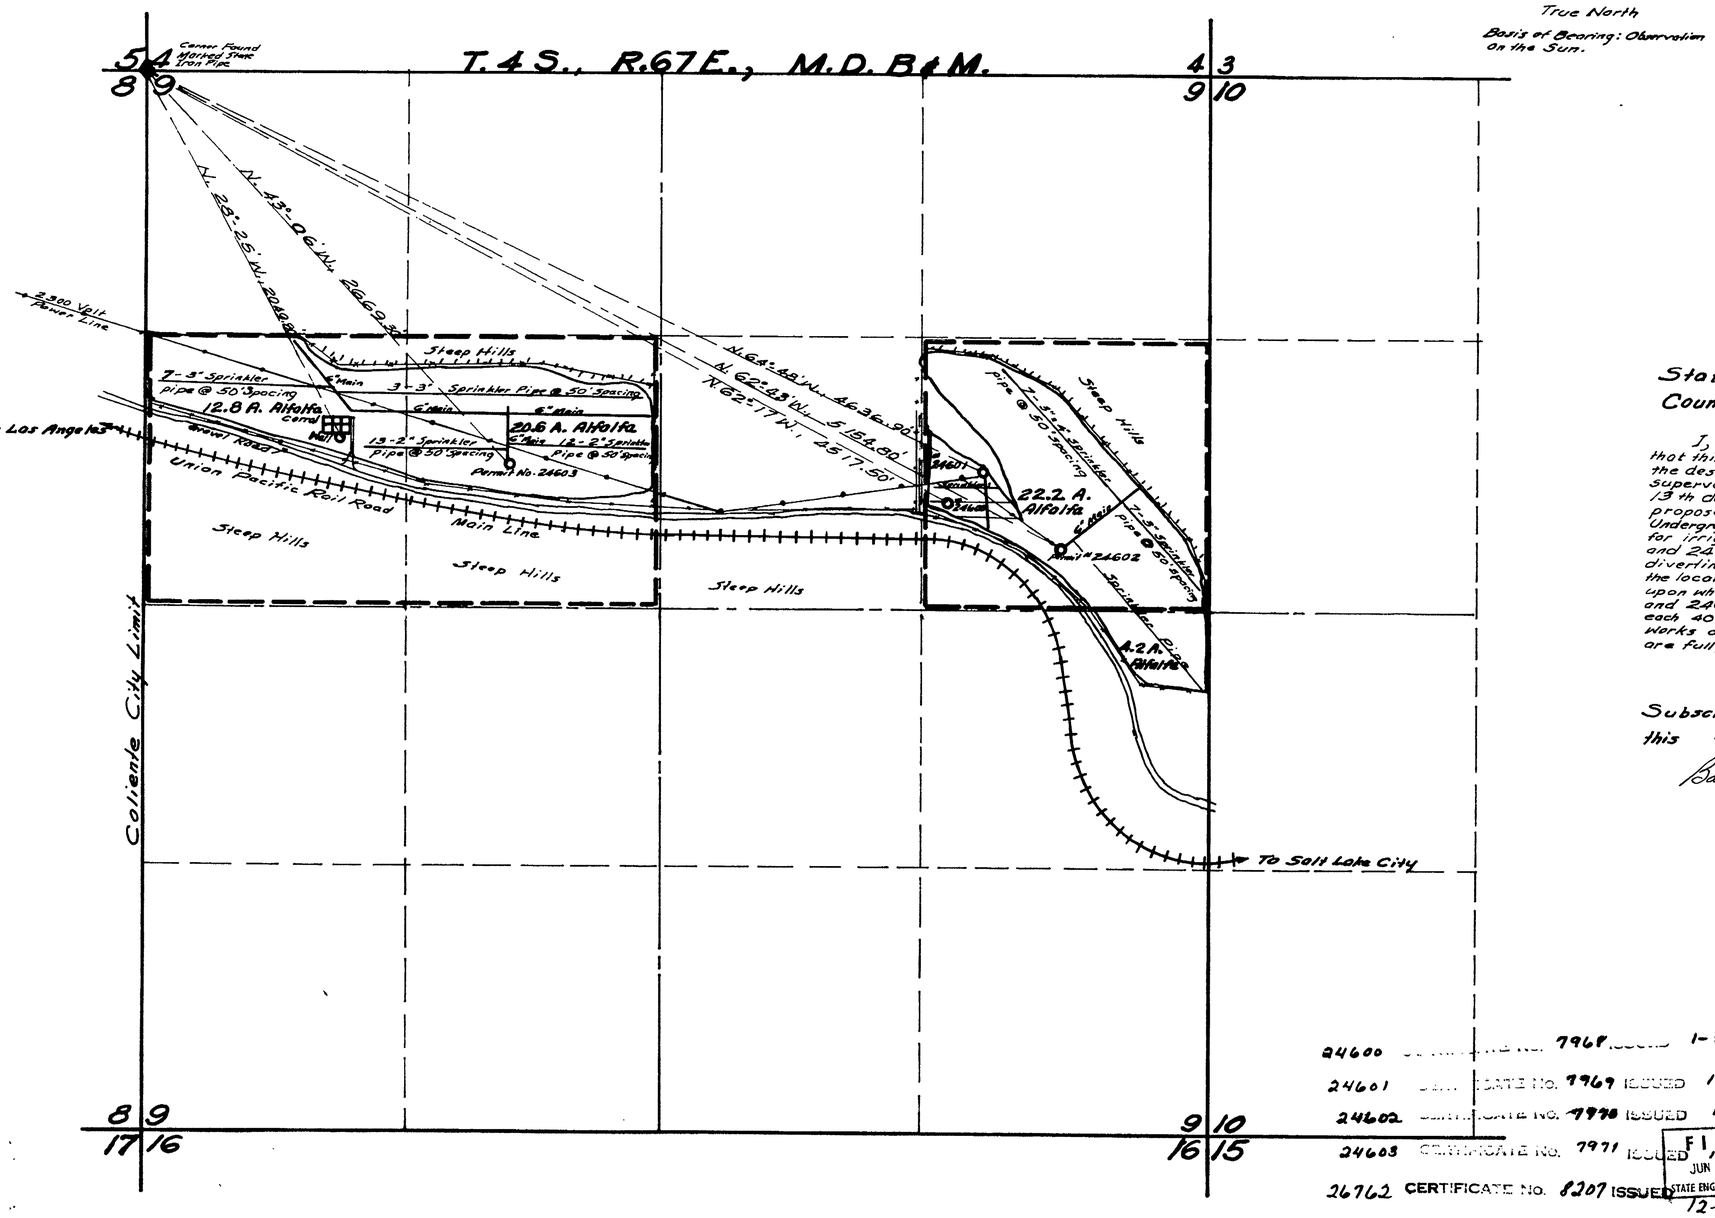

State of Nevada }
County of Lincoln } SS.

I, Reginald G. Lee, being first duly sworn, depose and say that this map, consisting of one sheet, has been correctly drawn to the designated scale from field notes of a survey made under my supervision and direction, between the 2nd day of May, and the 13th day of May, 1972; that it truly and correctly represents the proposed location and extent of the works used to divert water from Underground Source in Lincoln County, by Robert I. and Mary Olson for irrigation purposes under Application Nos. 24600, 24601, 24602 and 24603. That the point of diversion, the location, size of the diverting channel, location and description of all measuring devices, the location and extent of lands owned or controlled by the applicants upon which water applied for under Application Nos. 24600, 24601, 24602 and 24603 is used, together with the area and kind of culture in each 40-acre sub-division, and the location and names of all other works or streams which are crossed by or connected with said works are fully and correctly designated thereon.

Reginald G. Lee
(State Water Right Surveyor)

Subscribed and Sworn to before me this 22nd day of May, 1972

Barbara S. Mathews
Notary Public

BARBARA S. MATHEWS

Scale 1" = 400'

24600 CERTIFICATE No. 7968 ISSUED 1-3-73
24601 CERTIFICATE No. 7969 ISSUED 1-3-73
24602 CERTIFICATE No. 7970 ISSUED 1-3-73
24603 CERTIFICATE No. 7971 ISSUED 1-3-73
26762 CERTIFICATE No. 8207 ISSUED 12-18-73

FILED JUN 7 1972 STATE ENGINEER'S OFFICE

MAP
TO ACCOMPANY PROOF OF BENEFICIAL USE UNDER APP. NOS. 24600, 24601, 24602, 24603 FOR IRRIGATION BY ROBERT I. and Mary OLSON FROM UNDERGROUND SOURCE

24603 24602 24601 24600 26762