CULTURAL MAP TABULATION

Application Number	Section	Subdivision	Township	Range	Cultivated Acreage	Description of culture	Date of first culture
	26	NE¼, SW¼	19N	19E	13.4	golf course grass	
	26	NW¼, SE¼	19N	19E	14.4	golf course grass	
	26	NE¼, SE¼	19N	19E	12.2	golf course grass	
	26	SE¼, SW¼	19N	19E	0.7	golf course grass	
	26	SW¼, SE¼	19N	19E	20.7	golf course grass	
	26	SE¼, SE¼	19N	19E	10.6	golf course grass	
	35	NW¼, NE¼	19N	19E	31.6	golf course grass	
	35	NE¼, NE¼	19N	19E	3.7	golf course grass	
	35	SE¼, NW¼	19N	19E	5.9	golf course grass	
	35	SW¼, NE¼	19N	19E	31.3	golf course grass	
	35	SE¼, NE¼	19N	19E	5.0	golf course grass	
	35	NW¼, SE¼	19N	19E	7.8	golf course grass	

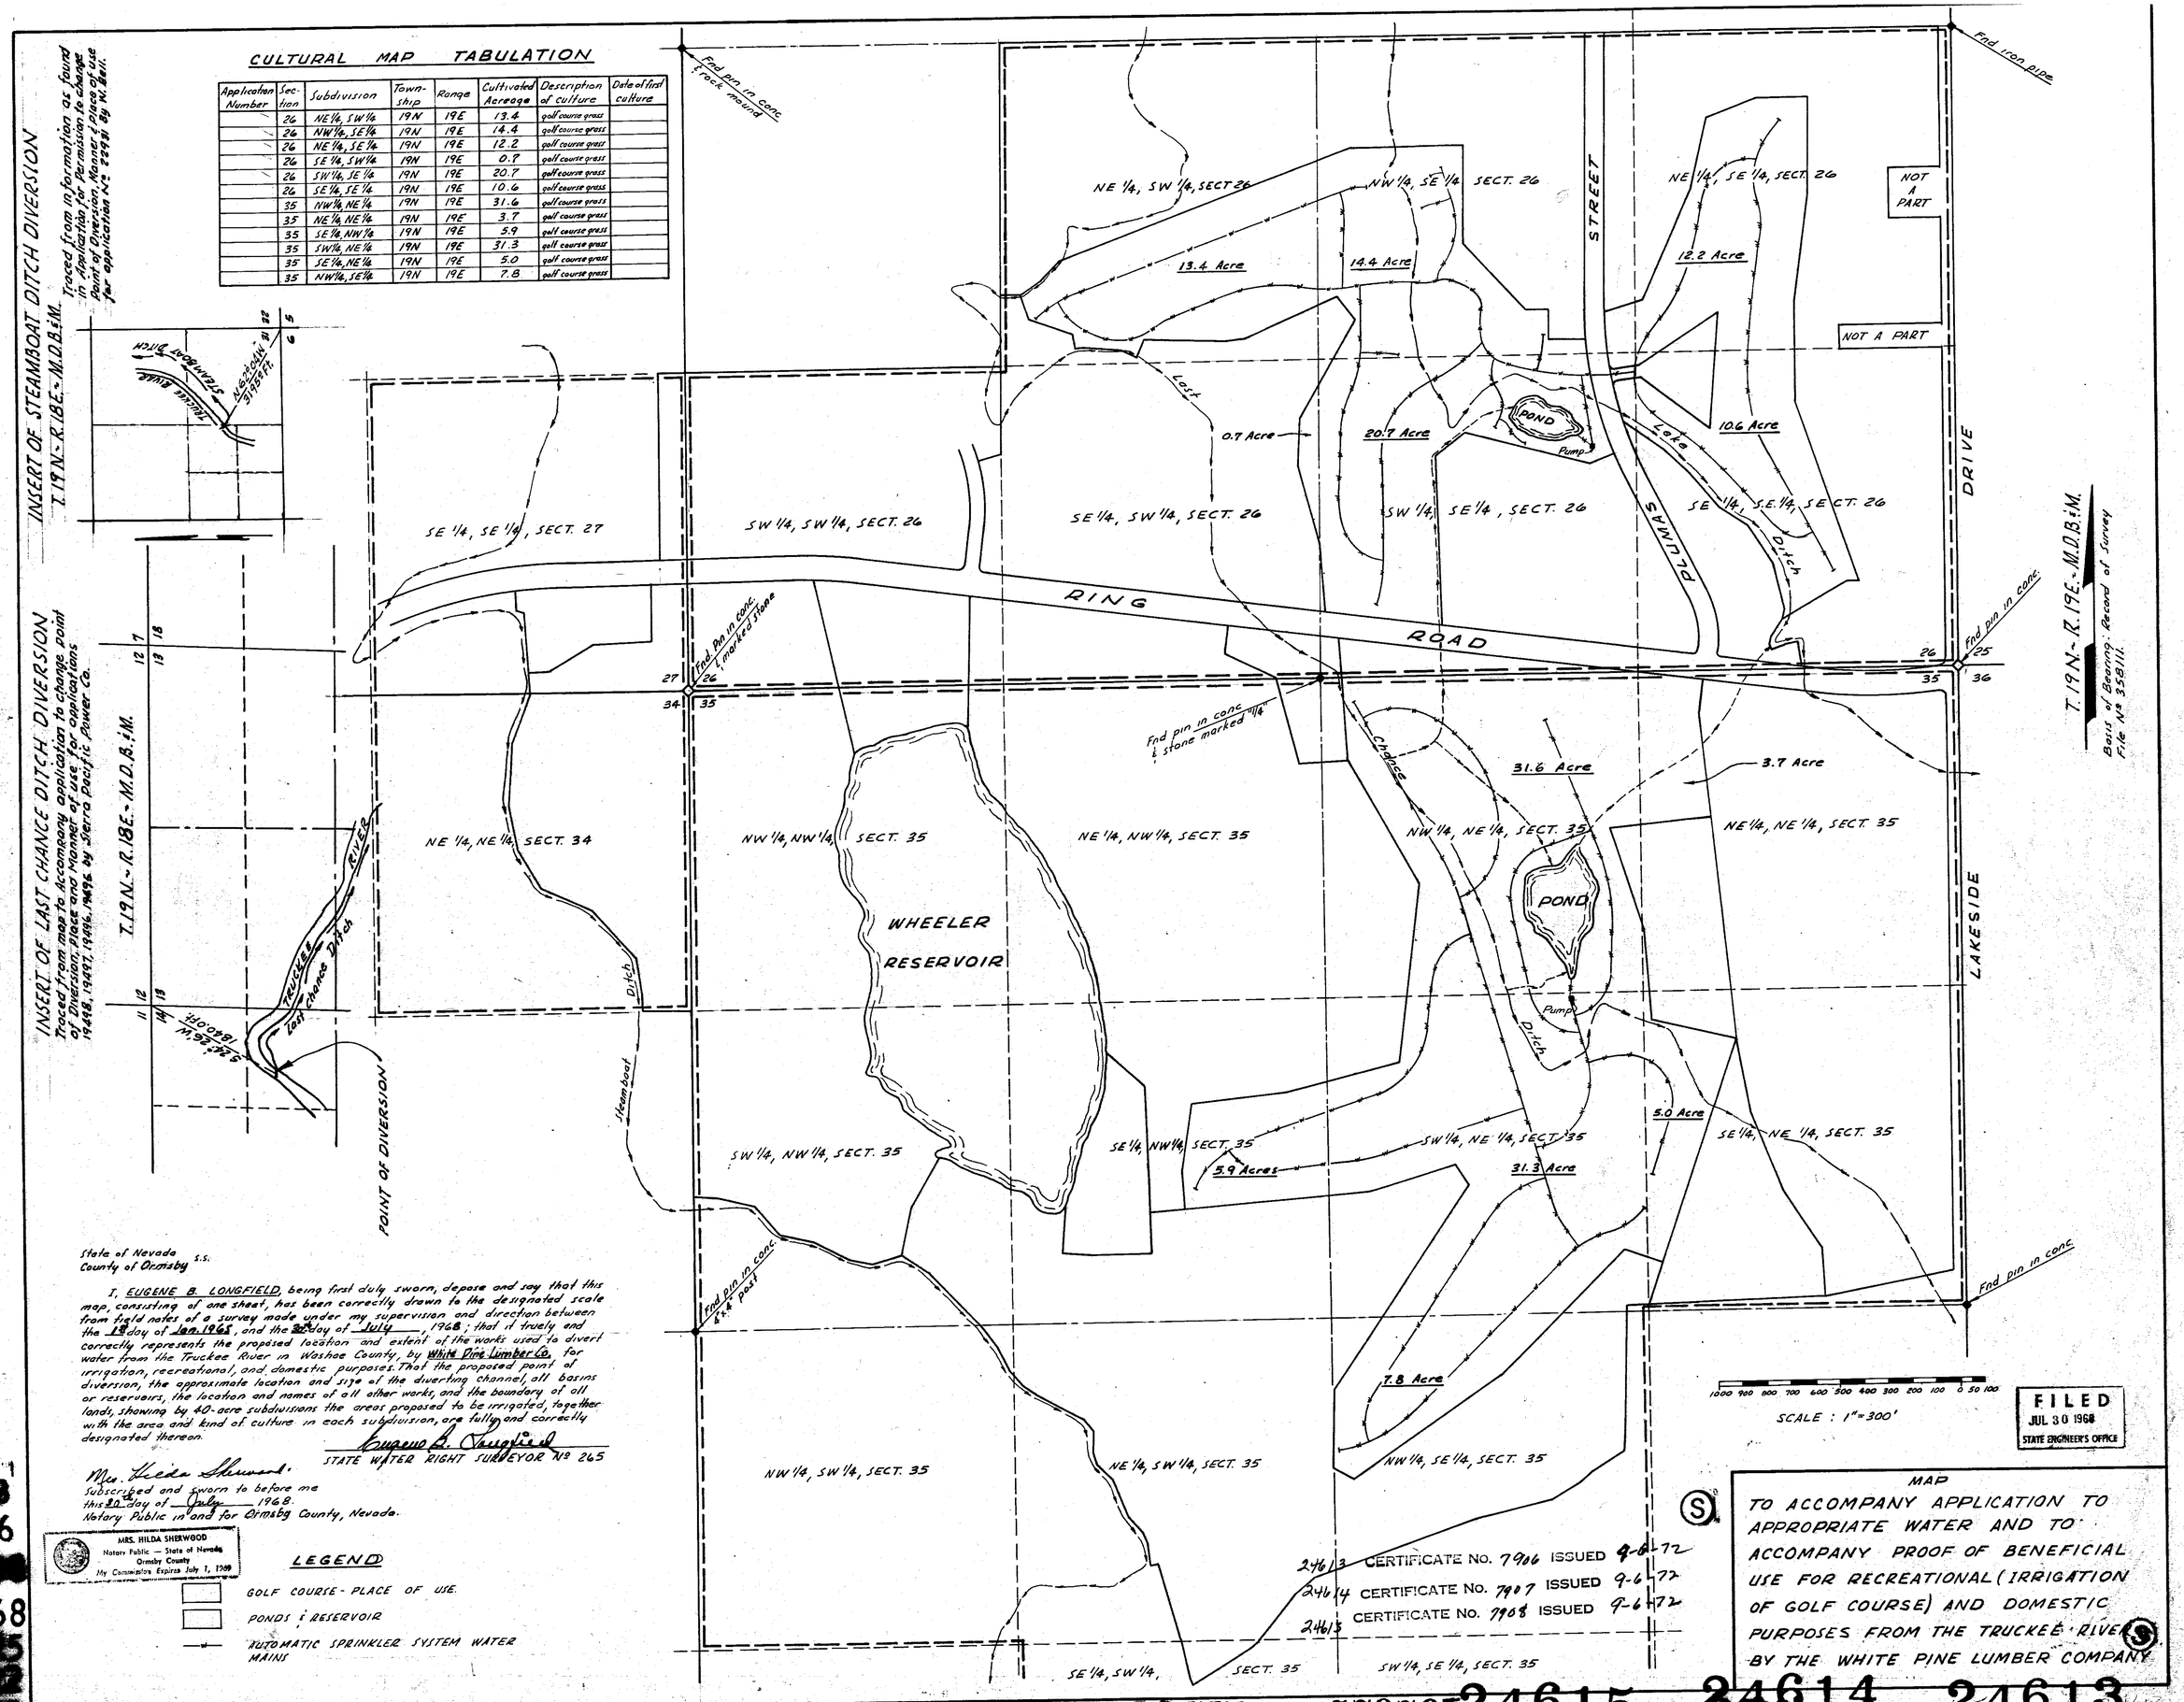

State of Nevada
County of Ormsby s.s.

I, EUGENE B. LONGFIELD, being first duly sworn, depose and say that this map, consisting of one sheet, has been correctly drawn to the designated scale from field notes of a survey made under my supervision and direction between the 19 day of Jan. 1965, and the 20 day of July, 1968; that it truely and correctly represents the proposed location and extent of the works used to divert water from the Truckee River in Washoe County, by White Pine Lumber Co. for irrigation, recreational, and domestic purposes. That the proposed point of diversion, the approximate location and size of the diverting channel, all basins or reservoirs, the location and names of all other works, and the boundary of all lands, showing by 40-acre subdivisions the areas proposed to be irrigated, together with the area and kind of culture in each subdivision, are fully and correctly designated thereon.

Eugene B. Longfield
STATE WATER RIGHT SURVEYOR No. 265

Mrs. Hilda Sherwood.
Subscribed and sworn to before me this 20 day of July 1968.
Notary Public in and for Ormsby County, Nevada.

MRS. HILDA SHERWOOD
Notary Public — State of Nevada
Ormsby County
My Commission Expires July 1, 1969

LEGEND

GOLF COURSE - PLACE OF USE.

PONDS & RESERVOIR

AUTOMATIC SPRINKLER SYSTEM WATER MAINS

FILED
JUL 30 1968
STATE ENGINEER'S OFFICE

MAP
TO ACCOMPANY APPLICATION TO APPROPRIATE WATER AND TO ACCOMPANY PROOF OF BENEFICIAL USE FOR RECREATIONAL (IRRIGATION OF GOLF COURSE) AND DOMESTIC PURPOSES FROM THE TRUCKEE RIVER BY THE WHITE PINE LUMBER COMPANY

79053 1
78428
78426
[redacted]
67468
[redacted]
67395 63452 60236T 60202T 60201T 58680 [redacted] 57980 T 57979T 24615 24614 24613