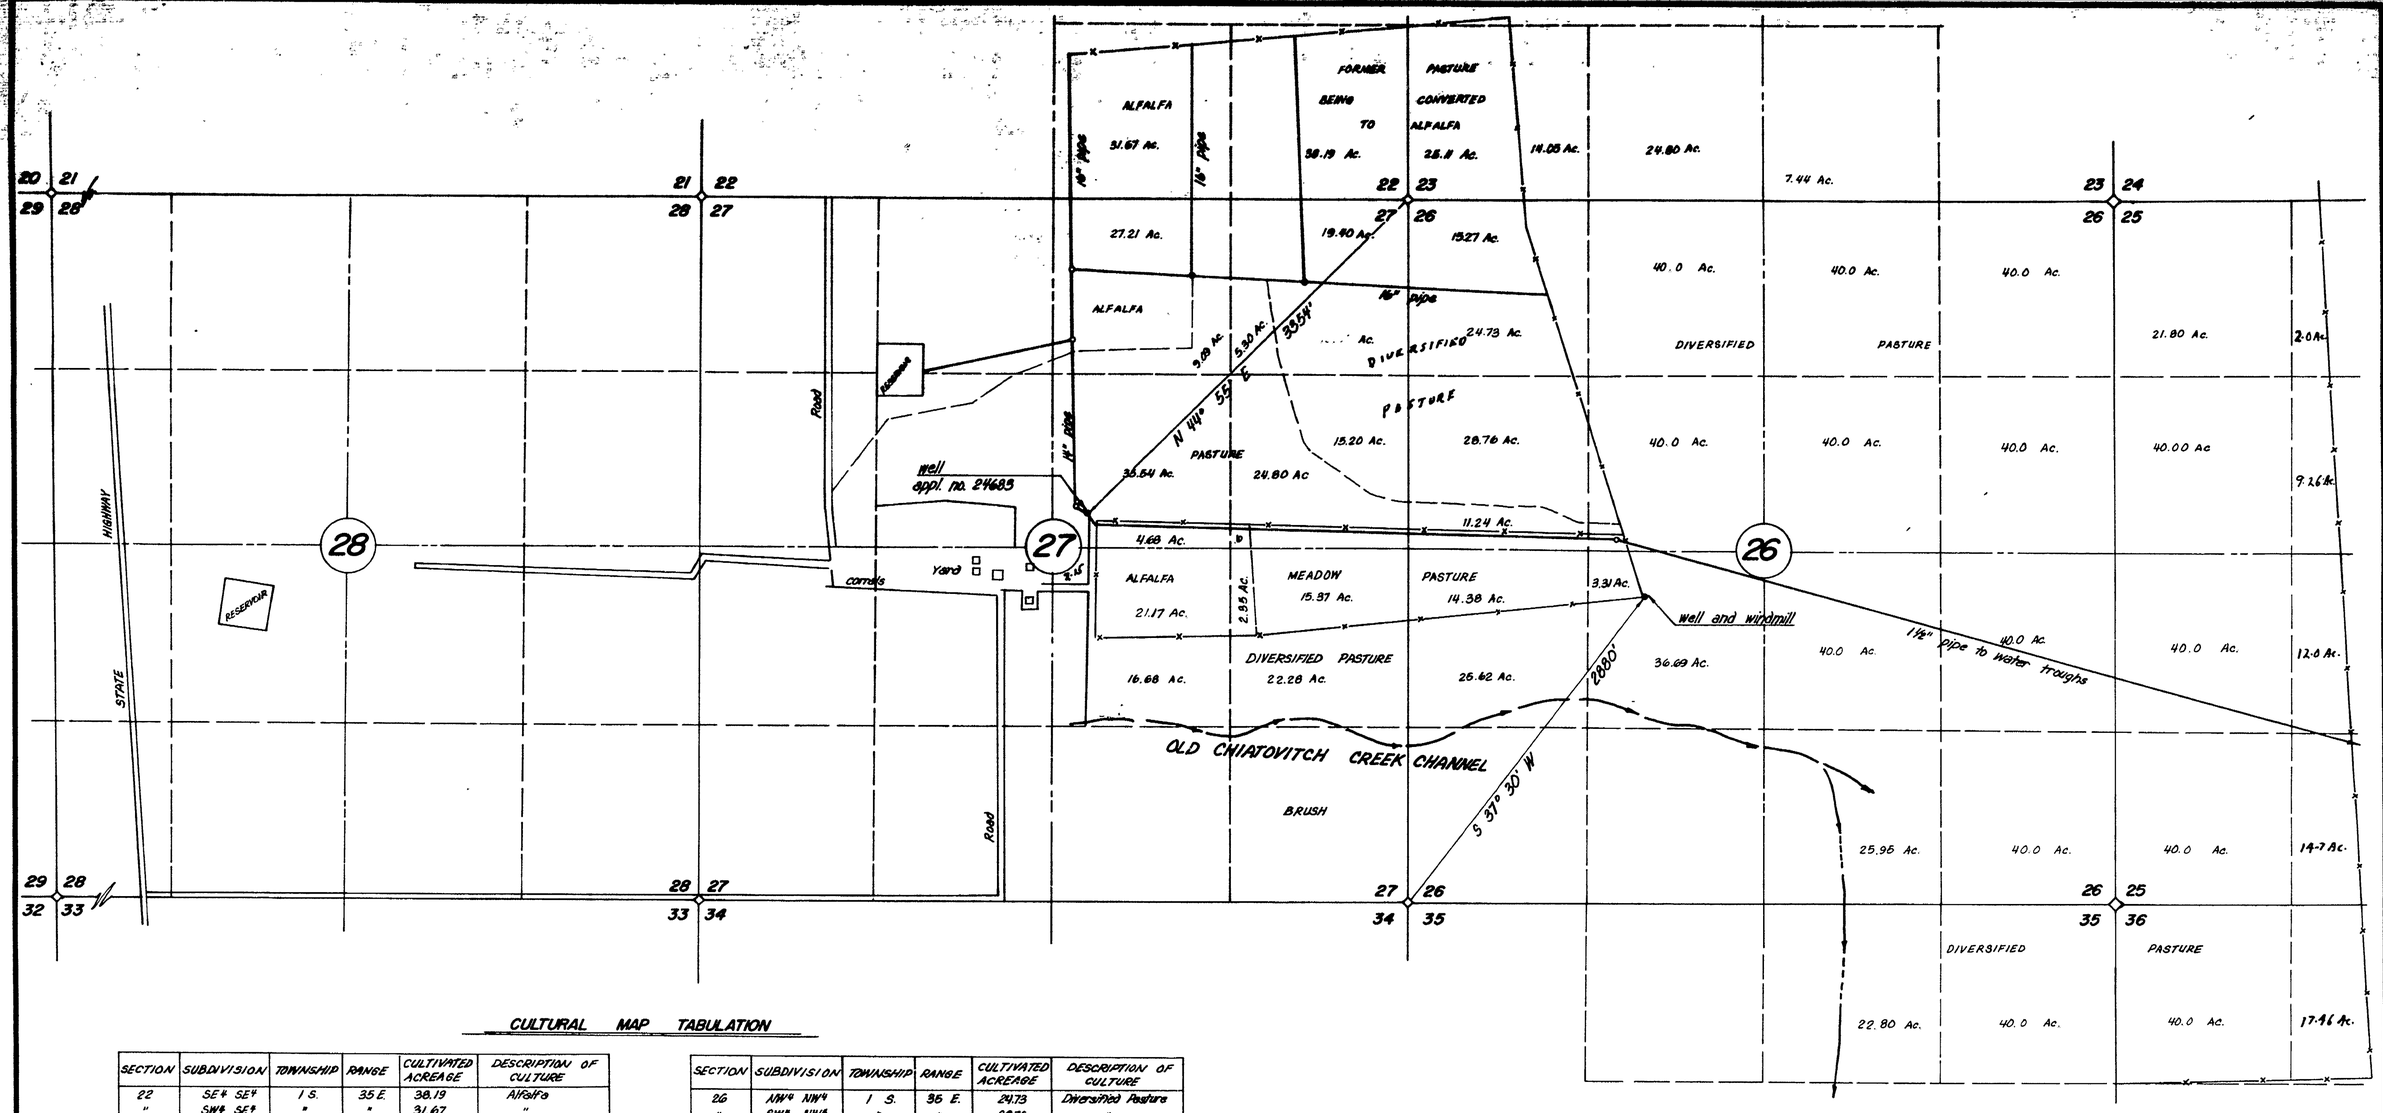

CULTURAL MAP TABULATION

SECTION	SUBDIVISION	TOWNSHIP	RANGE	CULTIVATED ACREAGE	DESCRIPTION OF CULTURE
22	SE¼ SE¼	1 S.	35 E.	38.19	Alfalfa
"	SW¼ SE¼	"	"	31.67	"
23	SW¼ SW¼	"	"	25.11	"
26	NW¼ NW¼	"	"	15.27	"
27	NE¼ NE¼	"	"	19.40	"
"	NW¼ NE¼	"	"	27.21	"
"	SW¼ NE¼	"	"	4.68	"
"	SE¼ NE¼	"	"	.60	"
"	NE¼ SE¼	"	"	2.35	"
"	NW¼ SE¼	"	"	21.17	"
			TOTAL:	185.65	Alfalfa
26	SW¼ NW¼	1 S.	35 E	11.24	Meadow Pasture
"	NE¼ SW¼	"	"	3.31	"
"	NW¼ SW¼	"	"	14.38	"
27	NE¼ NE¼	"	"	5.30	"
"	NW¼ NE¼	"	"	9.09	"
"	SE¼ NE¼	"	"	24.80	"
"	SW¼ NE¼	"	"	35.54	"
"	NE¼ SE¼	"	"	15.37	"
"	NW¼ SE¼	"	"	2.15	
			TOTAL	121.18	Meadow Pasture
23	SW¼ SE¼	1 S.	35 E.	7.44	Diversified Pasture
"	SE¼ SW¼	"	"	24.80	"
"	SW¼ SW¼	"	"	14.05	"
25	NE¼ NW¼	"	"	2.0	"
"	NW¼ NW¼	"	"	21.80	"
"	SE¼ NW¼	"	"	9.26	"
"	SW¼ NW¼	"	"	40.0	"
"	NE¼ SW¼	"	"	12.0	"
"	NW¼ SW¼	"	"	40.0	"
"	SE¼ SW¼	"	"	14.70	"
"	SW¼ SW¼	"	"	40.0	"
26	NE¼ NE¼	"	"	40.0	"
"	NW¼ NE¼	"	"	40.0	"
"	NE¼ NW¼	"	"	40.0	"

SECTION	SUBDIVISION	TOWNSHIP	RANGE	CULTIVATED ACREAGE	DESCRIPTION OF CULTURE
26	NW¼ NW¼	1 S.	35 E.	24.73	Diversified Pasture
"	SW¼ NW¼	"	"	28.76	"
"	SE¼ NW¼	"	"	40.0	"
"	SW¼ NE¼	"	"	40.0	"
"	SE¼ NE¼	"	"	40.0	"
"	NE¼ SE¼	"	"	40.0	"
"	NW¼ SE¼	"	"	40.0	"
"	NE¼ SW¼	"	"	36.69	"
"	NW¼ SW¼	"	"	25.62	"
"	SW¼ SE¼	"	"	25.95	"
"	SE¼ SE¼	"	"	40.0	"
27	SE¼ NE¼	"	"	15.20	"
"	NE¼ SE¼	"	"	22.28	"
"	NW¼ SE¼	"	"	16.68	"
35	NE¼ NE¼	"	"	40.0	"
"	NW¼ NE¼	"	"	22.80	"
36	NW¼ NW¼	"	"	40.0	"
"	NE¼ NW¼	"	"	17.46	"
			TOTAL	902.22	Diversified Pasture

TOTAL CULTIVATED ACREAGE: 1209.05

N

SCALE: 1" = 400'

CERTIFICATE NO. 8341 ISSUED 8-12-74

STATE OF NEVADA
COUNTY OF WASHOE S.S.

I, E.P. Osgood, Jr., being first duly sworn, depose and say that this map, consisting of 1 sheet, has been correctly drawn to the designated scale from field notes of a survey made by me on Nov. 17 1964. That it truly and correctly represents the location and extent of the works used to divert water from underground sources in Esmeralda County, by Hubert H. Wakeham for irrigation purposes under Application No. 24683. That the point of diversion, the location, size of the diverting channel, location and description of all measuring devices, the location and extent of lands owned or controlled by the applicant upon which water under Application no. is used, together with the area and kind of culture in each 40-acre subdivision, and the location and names of all other works or streams which are crossed by or connected with said works are fully and correctly designated thereon.

E.P. Osgood Jr.
E.P. Osgood, Jr., St. Wtr. Rt. Sur. 294

Sworn to and subscribed to before me on this 20th day of February 1974.

MARVIN HAMRICK
Notary Public — State of Nevada
Washoe County
My Commission Expires May 8, 1977

Marvin Hamrick
Notary Public

OFFICE
STATE ENGINEER
1974 APR 4 AM 11 05

FILED
APR 4 1974
STATE ENGINEER'S OFFICE

MAP TO ACCOMPANY
PROOF OF BENEFICIAL USE
UNDER APPLICATION NUMBER 24683
BY

HUBERT H. WAKEHAM

FROM UNDERGROUND SOURCES
ESMERALDA COUNTY NEVADA

E. P. OSGOOD, JR., ST. WTR. RT. SUR. 294

24683