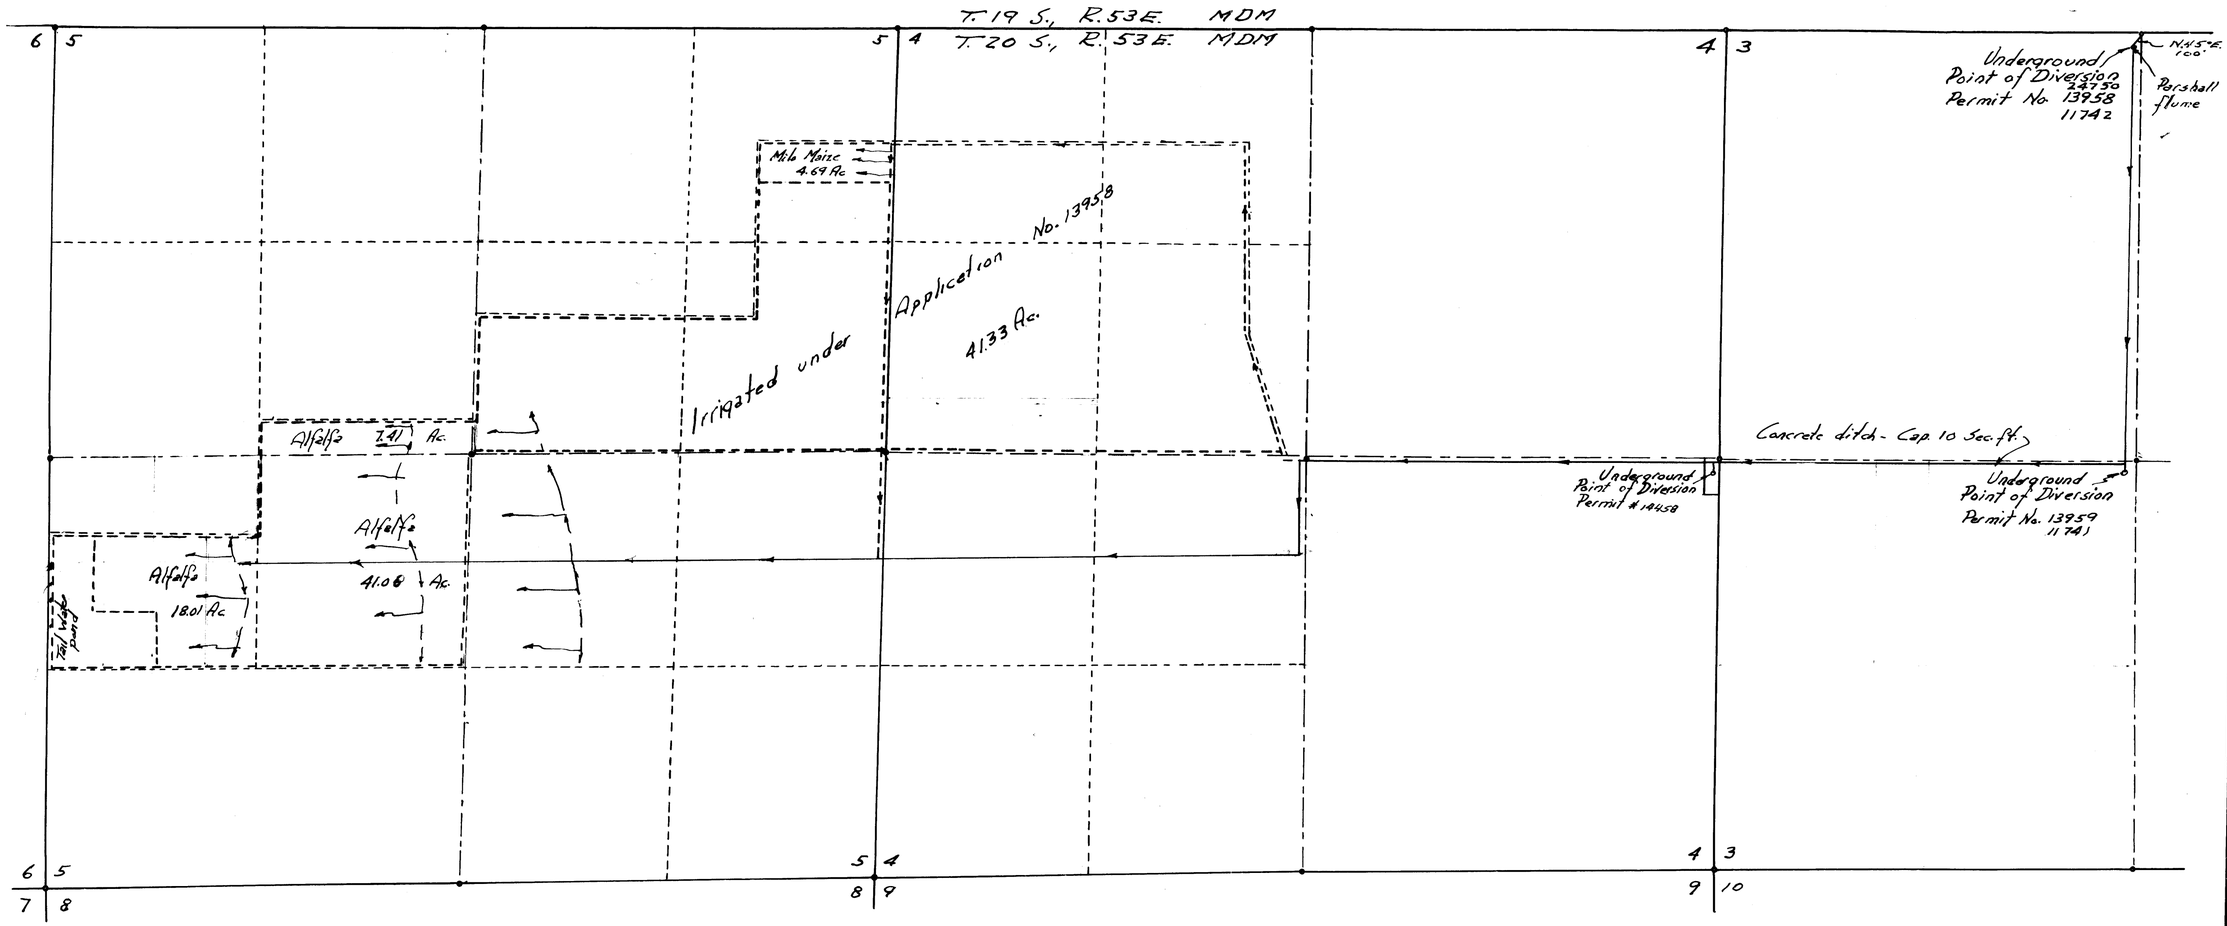

State of Nevada }
County of Ormsby }

I, Ernest B. Pechstein, being first duly sworn, depose and say that this map, consisting of one sheet, has been correctly drawn to the designated scale from field notes of a survey made by me, (or under my supervision and direction) between the first day of August and the fifteenth day of August, 1973, that it truly and correctly represents the location and extent of the works used to divert water from an underground source in Nye County, by Ernest B. Pechstein and Margaret E. Pechstein for irrigation purposes under Application No. 24750.

Ernest B. Pechstein
State Water Right Surveyor

Subscribed and sworn to before me this 5th day of September, 1973.

Shirley J. Tracy
Notary Public in and for San Diego County, California.

OFFICIAL SEAL
SHIRLEY J. TRACY
NOTARY PUBLIC-CALIFORNIA
PRINCIPAL OFFICE IN
SAN DIEGO COUNTY
My Commission Expires June 20, 1977

Cultural Map Tabulation

Sec.	Subdivision	Township	Range	Cult. Ac.	Desc. of Culture
5	NE¼ of NE¼	20	53	4.69	Mile Maize
5	SE¼ of NW¼	20	53	7.41	Alfalfa
5	NE¼ of SW¼	20	53	41.08	Alfalfa
5	NW¼ of SW¼	20	53	18.01	Alfalfa

CERTIFICATE No. 8177 ISSUED 11-9-73

0 100 200 300 400 500 1000 1500 2000
Scale 1" = 600'

FILED
SEP 7 1973
STATE ENGINEER'S OFFICE

MAP

To accompany Proof of Beneficial Use under Application No. 24750 for irrigation use by Ernest B. Pechstein and Margaret E. Pechstein from an under ground source.

84009 83259 80838 74187 74145 74144 68981 24750