SECTION	SUBDIVISION	TN.SP	RANGE	CULTIVATED ACREAGE	DESCRIPTION OF CULTURE	DATE OF FIRST CULTURE
10	SE 1/4, SE 1/4	32 N.	55 E.	3.5	HARVEST	
10	SW 1/4, SE 1/4	"	"	3.0	" "	
15	NE 1/4, NE 1/4	"	"	14.2	" "	
15	NW 1/4, NE 1/4	"	"	31.0	" "	
15	NE 1/4, NW 1/4	32 N.	55 E.	11.2	HARVEST	
TOTAL CULTIVATED ACREAGE = 62.9 ACRES						

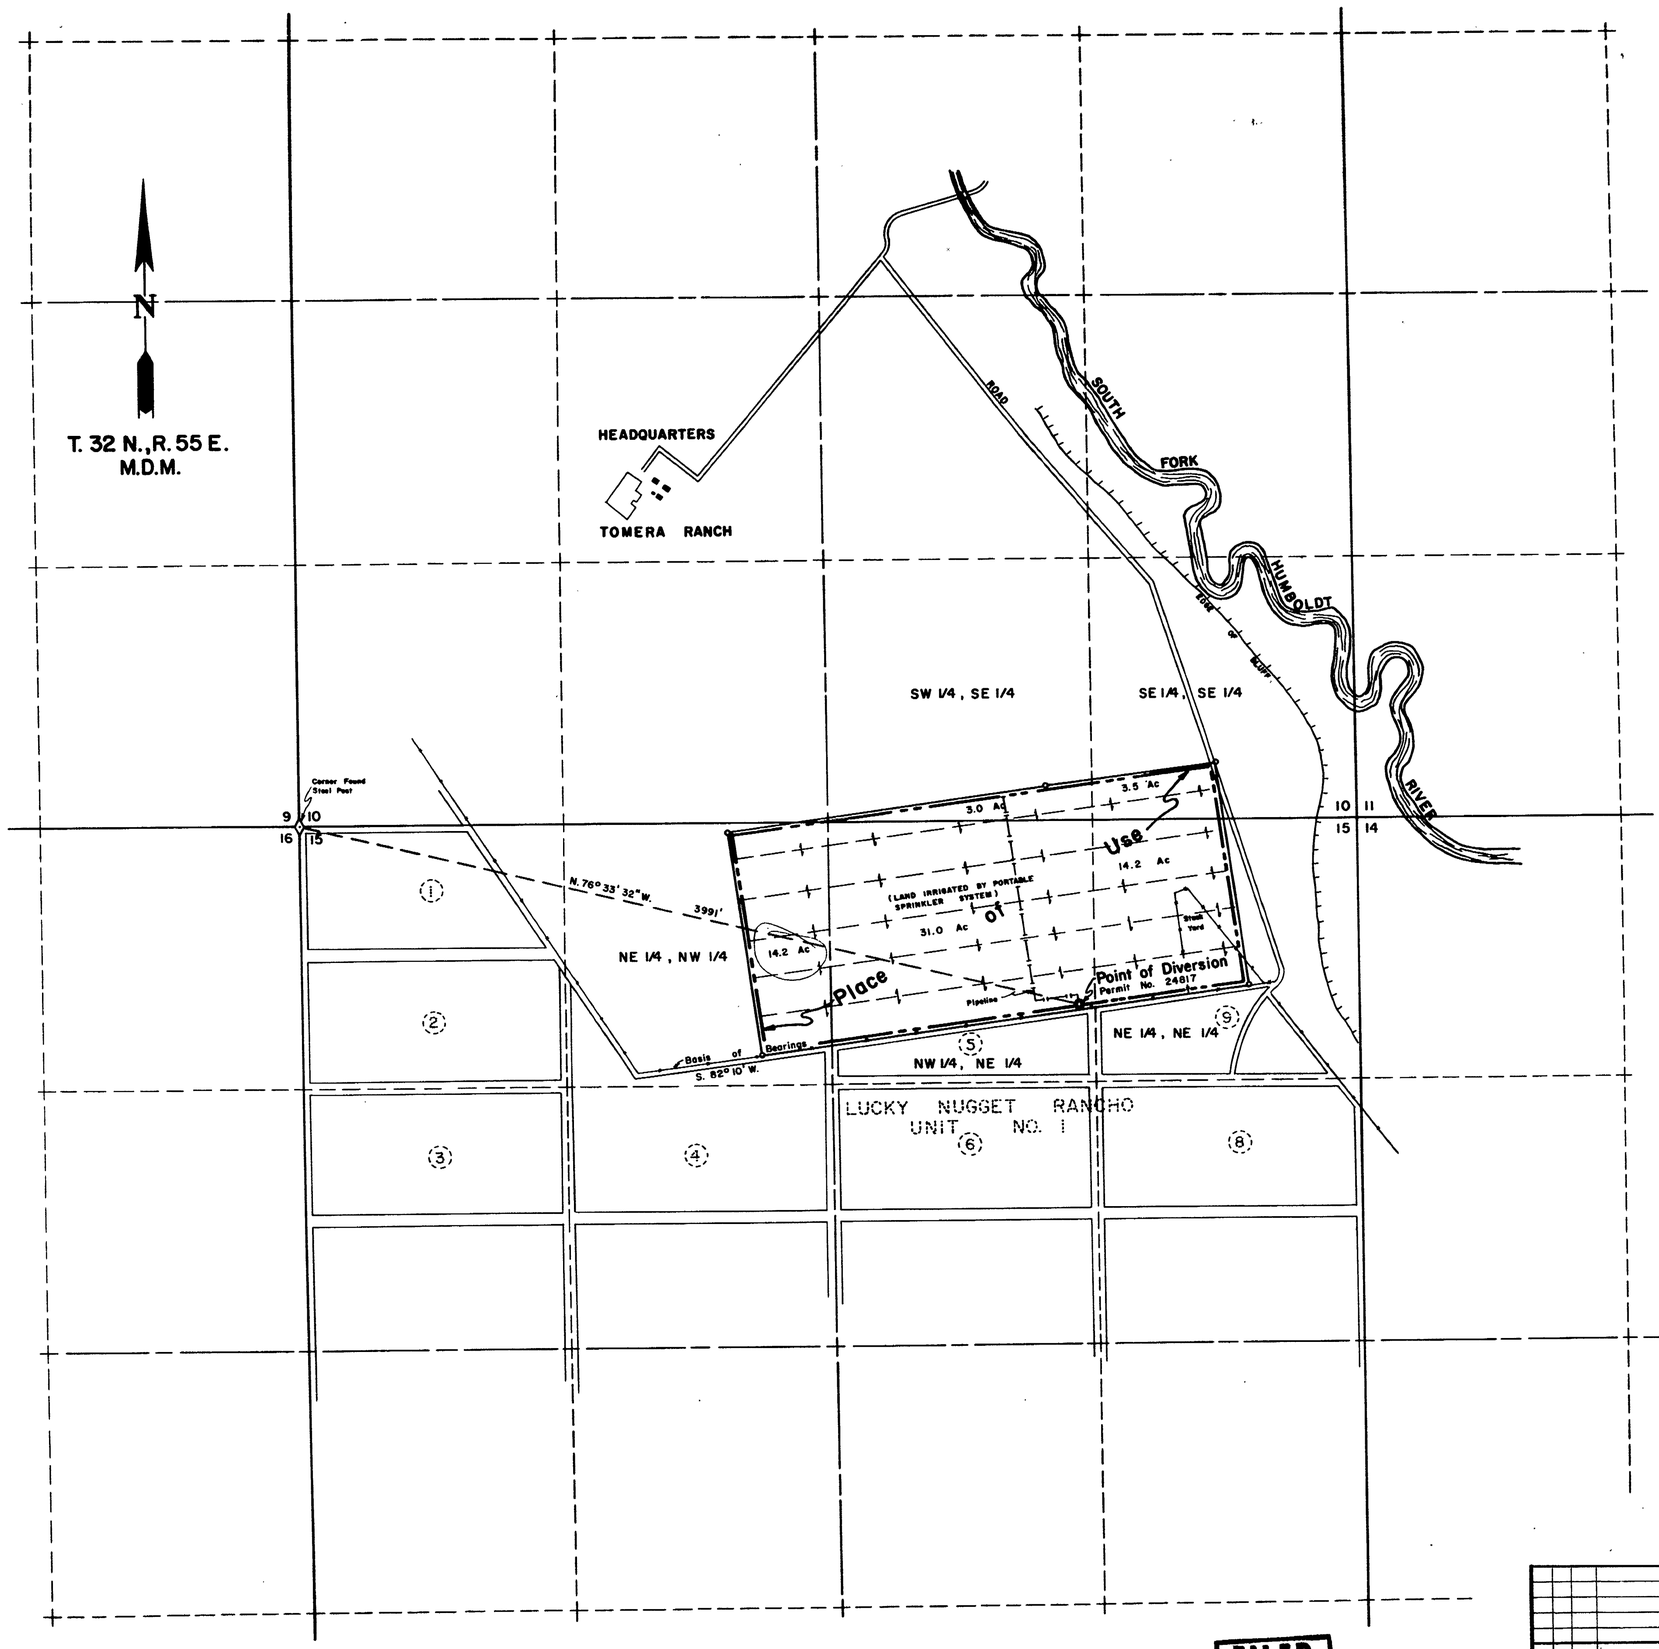

State of Nevada }ss
County of Elko

I, Mark Chilton, being first duly sworn, depose and say that this map, consisting of one sheet, has been correctly drawn to the designated scale from field notes of a survey made under my supervision and direction, on the 30 th. day of October, 1972, that it truly and correctly represents the proposed location and extent of the works used to divert water from an **UNDERGROUND SOURCE** in **ELKO COUNTY** for **IRRIGATION PURPOSES** by **JULIAN TOMERA** under Application No. 24817. That the point of diversion, the location, size of the diverting channel, location and description of all measuring devices, the location and extent of lands owned or controlled by the applicant upon which water applied for under Application No. 24817 is used, together with the areas and kind of culture in each 40-acre subdivision, and the location and names of all other works or streams which are crossed by or connected with said works are fully and correctly designated thereon.

REGISTERED PROFESSIONAL ENGINEER - STATE OF NEVADA
MARK CHILTON
LAND SURVEYOR
CIVIL
NO. 1404

Mark Chilton
State Water Right Surveyor No. 278

Subscribed and sworn to before me this 31 st. day of October, 1972.
Notary Public in and for Elko County, Nevada.

Leora Bernadot
Notary Public State of Nevada
ELKO COUNTY, NEVADA
Commission Expires May 2 1974

BASIS OF BEARINGS:
Fence line (shown) on subdivision map of Lucky Nugget Unit No. 1.

400' 0 400' 800' 1200' 1600'
Scale 1" = 400'

CERTIFICATE No. 1236 ISSUED 2-6-74

FILED
NOV 2 1972
STATE ENGINEER'S OFFICE

NO.	BY	DATE	DESCRIPTION	CHK'D	APP'D
			REVISIONS		

DRAWN BY K.W.O. | APPROVED BY M.C.
JOB NO. 287-001 | DATE OCT., 1972

MAP
TO ACCOMPANY PROOF OF BENEFICIAL USE
UNDER APPLICATION NO. 24817

IRRIGATION PURPOSES
JULIAN TOMERA
UNDERGROUND SOURCE
ELKO COUNTY, NEVADA

CHILTON ENGINEERING
421 COURT STREET ELKO, NEVADA
W72031 0

24817