SECTION	SUBDIVISION	TOWNSHIP	RANGE	ESTIMATED ACREAGE	DESCRIPTION
18	SE1/4 NW1/4	24N.	40E.	38.63	ALFALFA
18	NE1/4 SW1/4	24N.	40E.	38.86	"
18	SE1/4 SW1/4	24N.	40E.	38.07	"
18	NW1/4 SE 1/4	24N.	40E.	38.11	"
18	SW1/4 SE 1/4	24N.	40E.	37.83	"
			TOTAL	ACRES 188.00	

STATE OF NEVADA
County of White Pine } ss.

I, Richard W. Forman, being first duly sworn, depose and say that this map, consisting of one sheet, has been correctly drawn to the designated scale from field notes of a survey made under my supervision and direction between the 1st day of November, 1972 and the 30th day of November, 1972, that it truly and correctly represents the proposed location and extent of the works used to divert water from Underground Sources in Lander County by Bernice Elizabeth and William Leon French for irrigation and domestic purposes under Permit No. 24822. That the point of diversion, the location, size and grades of the diverting channel, location and description of all measuring devices, the location and extent of lands owned or controlled by the applicant upon which water applied for under permit No. 24822 is used, together with the area and kind of culture in each 40-acre subdivision, and the location and names of all other works or streams which are crossed by or connected with said with said works are fully and correctly designated thereon.

Richard W. Forman
State Water Right Surveyor.

Subscribed and sworn to before me this 1st day of December, 1972

Linda R. Carson
Notary Public in and for White Pine County, Nevada

LINDA R. CARSON
Notary Public - State of Nevada
White Pine County, Nevada
My commission expires May 28, 1975

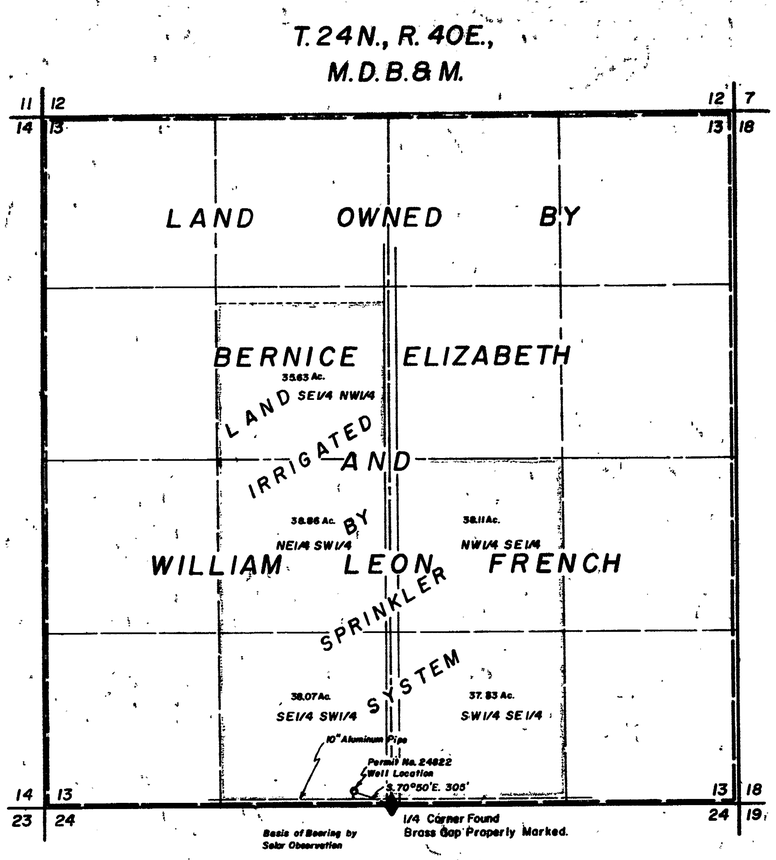

N

0 600 1200 1800 2400
Scale 1" = 600'

CERTIFICATE No. 8061 ISSUED 4-2-73

FILED
DEC 6 1972
STATE ENGINEER'S OFFICE

OFFICE
STATE ENGINEER
1972 DEC 6 AM 10:23

DATE	DESCRIPTION

FIELD	CHECK
DETAIL	APPROVED
DESIGN	FILE No.
TRACING	DWG. No.

MAP TO ACCOMPANY PROOF OF BENEFICIAL USE UNDER PERMIT No. 24822

FOR IRRIGATION & DOMESTIC

BY BERNICE ELIZABETH FRENCH AND

FROM WILLIAM LEON FRENCH

UNDERGROUND SOURCES

BOUNDY & FRASER INC. ELY, NEVADA

24822