Section	Subdivision	Township	Range	Cultivated Acreage	Description of culture	Date of first culture
30	SW 1/4 SE 1/4	20 N.	53 E.	39.200 Acs.	Alfalfa	
30	SE 1/4 SE 1/4	20 N.	53 E.	10.460 Acs.	Alfalfa	
		Total Acreage		49.660 Acs.		

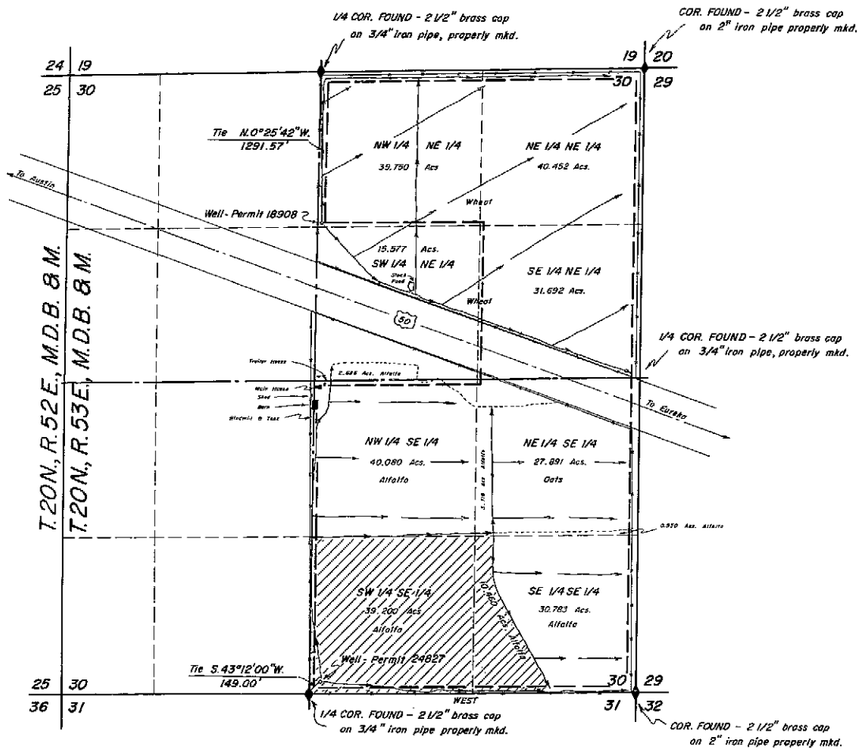

D.L.E. Nev. No. 048144 to Hazel L. Hansen and assigned to James and Mary Jean Ithurralde

STATE OF NEVADA
County of White Pine } s.s.

I, Wallace T. Boundy, being first duly sworn, depose and say that this map consisting of 1 sheet, has been correctly drawn to the designated scale from field notes of a survey made under my supervision and direction between the 18th and 20th days of March, 1970, that it truly and correctly represents the location and extent of the works used to divert water from Underground Sources in Eureka County by James and Mary Jean Ithurralde for Irrigation and domestic purposes under application No. 24827, That the point of diversion, the location, size and grades of the diverting channel, location and description of all measuring devices, the location and extent of all lands owned or controlled by the applicant upon which water applied for under application No. 24827 is used together with the area and kind of culture in each 40 - acre subdivision, and the location and names of all other works or streams which are crossed by or connected with said works are fully and correcty designated thereon.

Wallace T. Boundy
State Water Right Surveyor

Subscribed and sworn to before me this 30th day of November, 1971.

Jessie Boundy
Notary Public in and for White Pine County, Nevada.
My commission expires September 8, 1973.

NOTE:

Ditches are variable in size with a general pattern of 3' wd. x 1 1/2' dp.

All areas of culture not indicated in the culture block have been reconstructed from maps previously submitted in support of Proof of Beneficial Use under permit numbers 18908 & 18909.

Areas of culture under Permit No. 24827 are irrigated by means of Sprinkling System.

Basis of Bearings: South line of section 30 as indicated.

0 600 1200 1800 2400
SCALE - 1" = 600'

CERTIFICATE No. 7944 ISSUED 10-2-72

FILED
DEC 1 1971
STATE ENGINEER'S OFFICE

Drawn by John K. Grant 4/12/70

MAP TO ACCOMPANY PROOF OF BENEFICIAL USE UNDER PERMIT No. 24827
FOR IRRIGATION & DOMESTIC
BY JAMES & MARY JEAN ITHURRALDE
FROM UNDERGROUND SOURCES

MAPPED & SURVEYED BY BOUNDY & FRASER INC., ELY, NEVADA

24827