Section	Subdivision	Township	Range	Cultivated Acreage	Description of Culture	Date of First Culture
11	S.W.1/4 N.E.1/4	16 N.	63 E.	4.94 acres	Alfalfa	

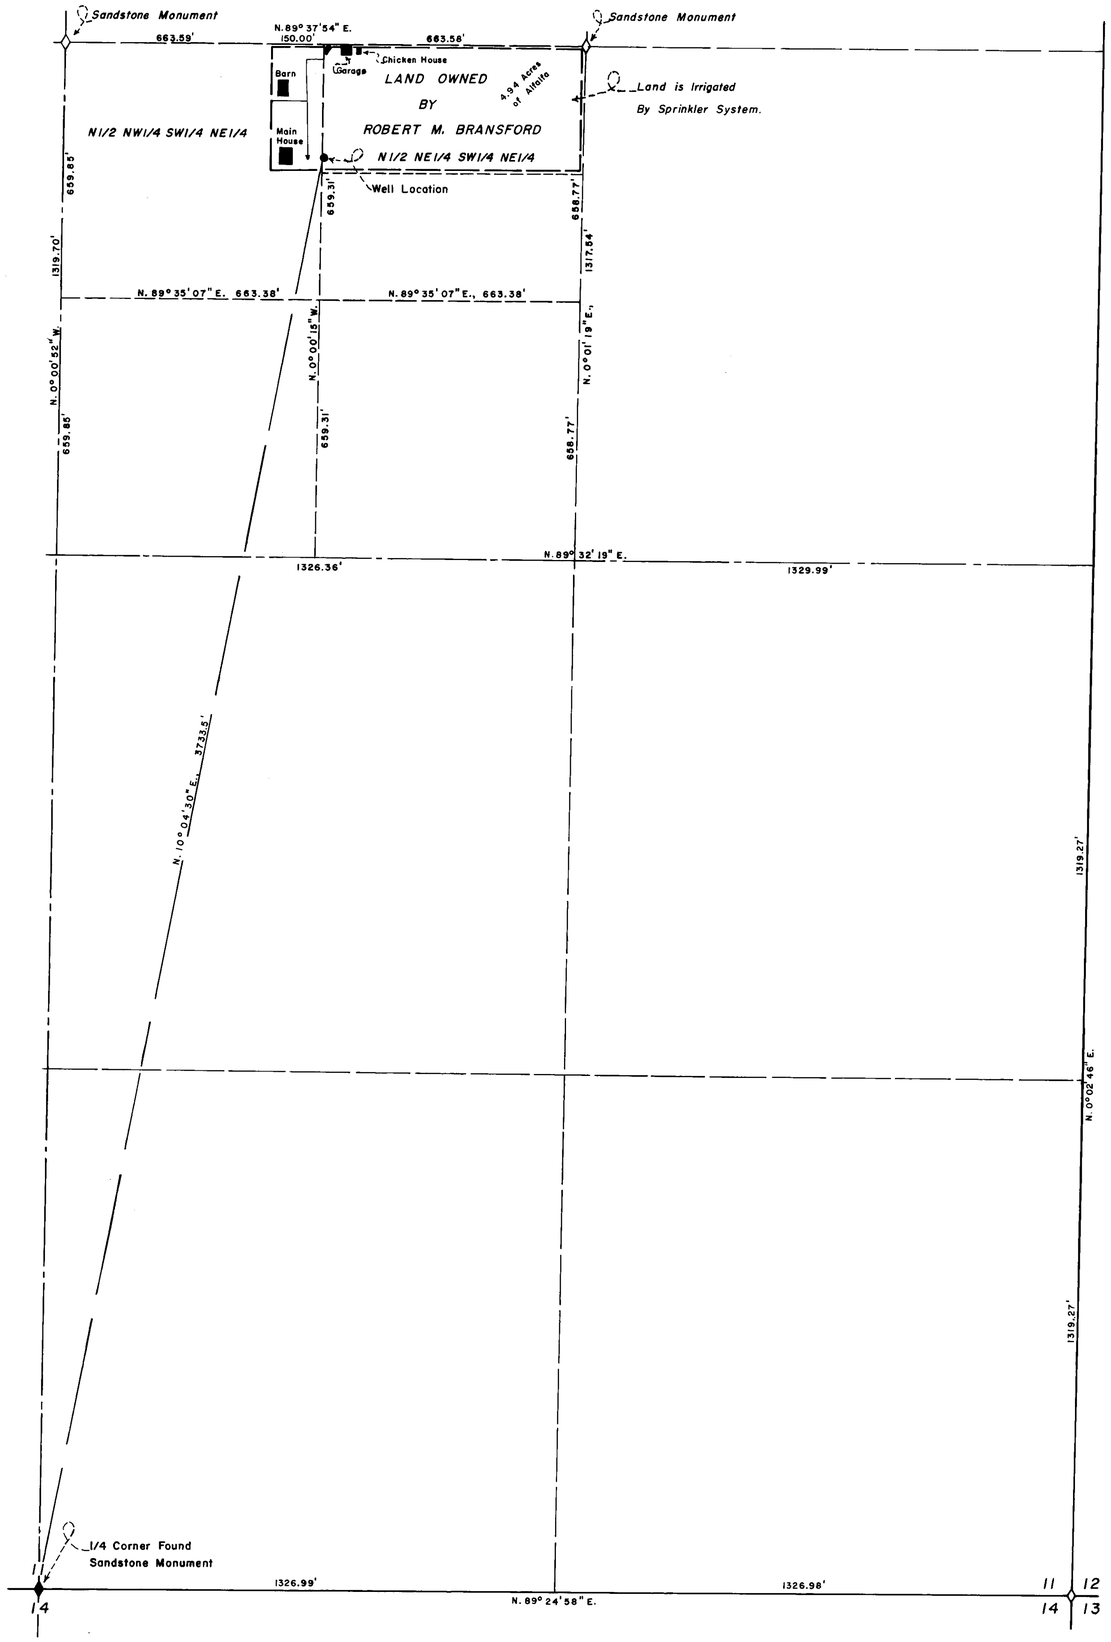

Basis of Bearing: South Line of Section 11

STATE OF NEVADA
County of White Pine } ss.

I, Richard W. Forman, being first duly sworn, depose and say that this map, consisting of one sheet, has been correctly drawn to the designated scale from field notes of a survey made under my supervision and direction between the 6th day of September and the 7th day of September, that it truly and correctly represents the proposed location and extent of the works used to divert water from underground sources, in White Pine County, by Robert M. Bransford for irrigation and domestic purposes under Application No. 24831. That the point of diversion, the location, size of the diverting channel, location and description of all measuring devices, the location and extent of lands owned or controlled by the applicant upon which water applied for under Application No. 24831 is used, together with the area and kind of culture in each 40-acre subdivision, and the location and names of all other works or streams which are crossed by or connected with said works are fully and correctly designated thereon.

Richard W. Forman
State Water Right Supervisor

Subscribed and sworn to before me this 8th day of September 1972

Frank Boundy
Notary Public in and for County, Nevada

My commission expires Sept. 8th, 1975

0 200 400 600 800
Scale 1" = 200'

T. 16 N., R. 63 E., M.D.B. & M.

FILED
SEP 11 1972
STATE ENGINEER'S OFFICE

CERTIFICATE No. 8006 ISSUED 1-18-23

DATE	DESCRIPTION

FIELD	CHECK
DETAIL	APPROVED
DESIGN	FILE No.
TRACING	DR'G. No.

MAP TO ACCOMPANY PROOF OF
BENEFICIAL USE
UNDER PERMIT No. 24831
FOR IRRIGATION & DOMESTIC
BY ROBERT M. BRANSFORD
FROM UNDERGROUND SOURCES

BOUNDY & FRASER, INC. ELY, NEVADA

24831