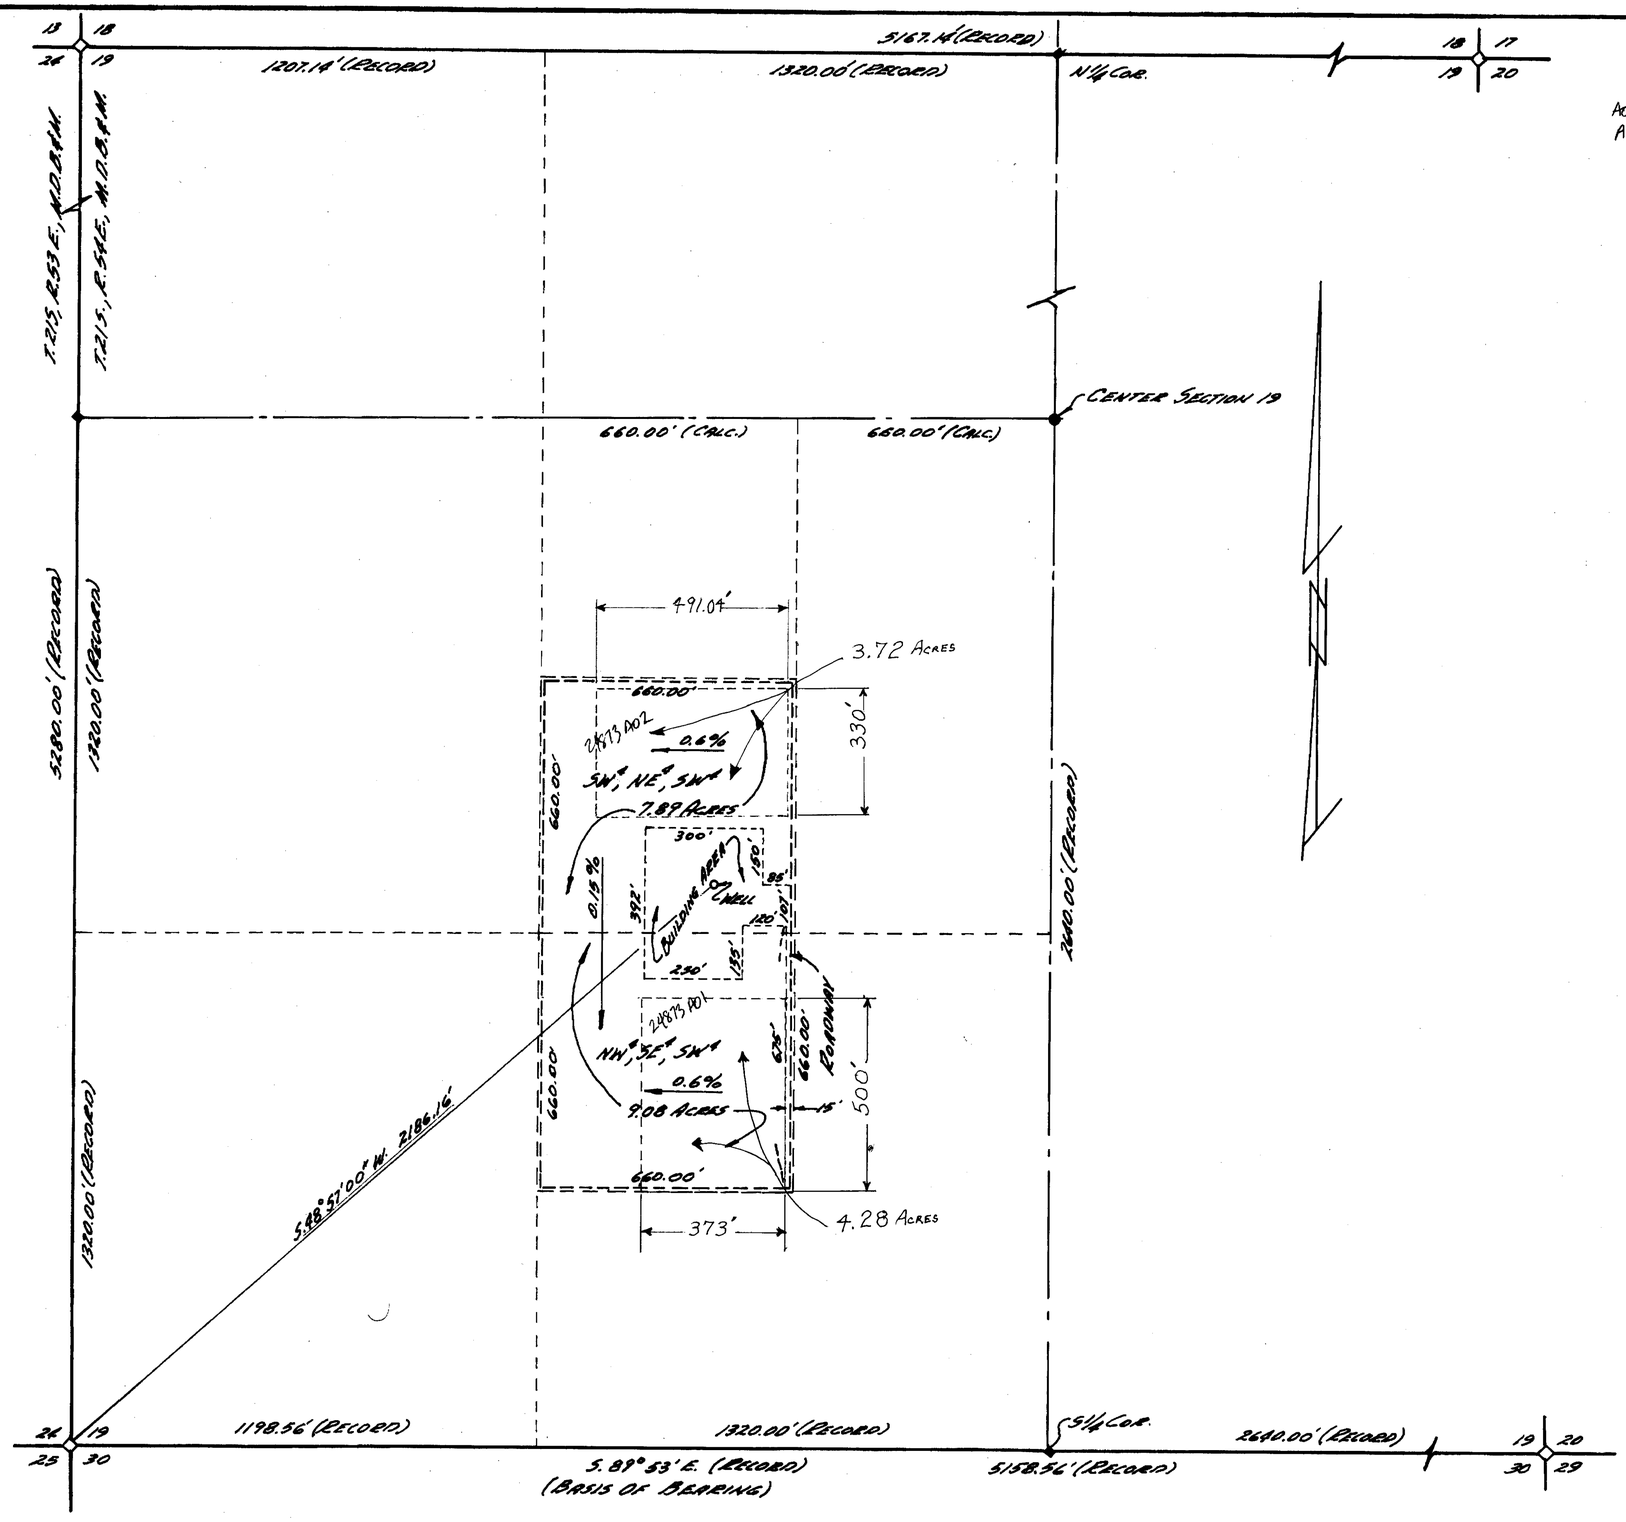

CULTURAL MAP TABULATION

	SECTION	SUB-DIVISION	TOWNSHIP	RANGE	CULTIVATED ACREAGE	CULTURE DESC.	DATE OF FIRST CULT.
A02	19	SW¼, NE¼, SW¼	21S	54E.	7.89	OATS-ALFALFA	12/74
A01	19	NW¼, SE¼, SW¼	21S	54E.	9.08	WHEAT-RYE	12/74

STATE OF NEVADA
COUNTY OF CLARK | SS

I, DENNIS H. WISE, BEING FIRST DULY SWORN, DEPOSE AND SAY THAT THIS MAP, CONSISTING OF ONE SHEET, HAS BEEN CORRECTLY DRAWN TO THE DESIGNATED SCALE FROM FIELD NOTES OF A SURVEY MADE UNDER MY SUPERVISION AND DIRECTION, BETWEEN THE 10TH DAY OF MARCH, 1975 AND THE 14TH DAY OF MARCH, 1975; THAT IT TRULY AND CORRECTLY REPRESENTS THE PROPOSED LOCATION AND EXTENT OF THE WORKS USED TO DIVERT WATER FROM UNDERGROUND SOURCE IN NYE COUNTY, BY NED T. OXBORROW AND KENNETH OXBORROW FOR IRRIGATION PURPOSES UNDER APPLICATION NUMBER 24873. THAT THE POINT OF DIVERSION, THE LOCATION, SIZE OF THE DIVERTING CHANNEL, LOCATION AND DESCRIPTION OF ALL MEASUREMENT DEVICES, THE LOCATION AND EXTENT OF LANDS OWNED OR CONTROLLED BY THE APPLICANT UPON WHICH WATER APPLIED FOR UNDER APPLICATION NUMBER 24873 IS USED TOGETHER WITH THE AREA AND KIND OF CULTURE IN EACH 40 ACRE SUBDIVISION AND THE LOCATION AND NAMES OF ALL OTHER WORKS OR STREAMS WHICH ARE CROSSED BY OR CONNECTED WITH SAID WORKS WERE TRULY AND CORRECTLY DESIGNATED THEREON.

Dennis H. Wise
DENNIS H. WISE
NEVADA STATE WATER RIGHTS
SURVEYOR NO. 638

BASIS OF BEARING

THE SOUTH LINE OF SECTION 19, T.21S., R.54E., M.D.B.&M., AS SHOWN ON THE B.L.M. TOWNSHIP PLAT. (S.89°53'E.)

24873-A01 CERTIFICATE No. 8742 ISSUED 2-27-76
24873-A02 CERTIFICATE No. 8743 ISSUED 2-27-76

FILED
AUG 11 1975
STATE ENGINEER'S OFFICE

SCALE = 1" = 200'

AMENDED PBU MAP

MAP
TO ACCOMPANY PROOF OF BENEFICIAL USE UNDER APPLICATION NO. 24873 FOR IRRIGATION AND DOMESTIC USE BY NED T. OXBORROW & KENNETH OXBORROW FROM UNDERGROUND SOURCE IN PAHRUMP, NYE COUNTY, NEVADA.
PREPARED BY
MERIDIAN ENGINEERING CO., INC.
3001 CONTRACT AVE., LAS VEGAS, NEVADA

24873