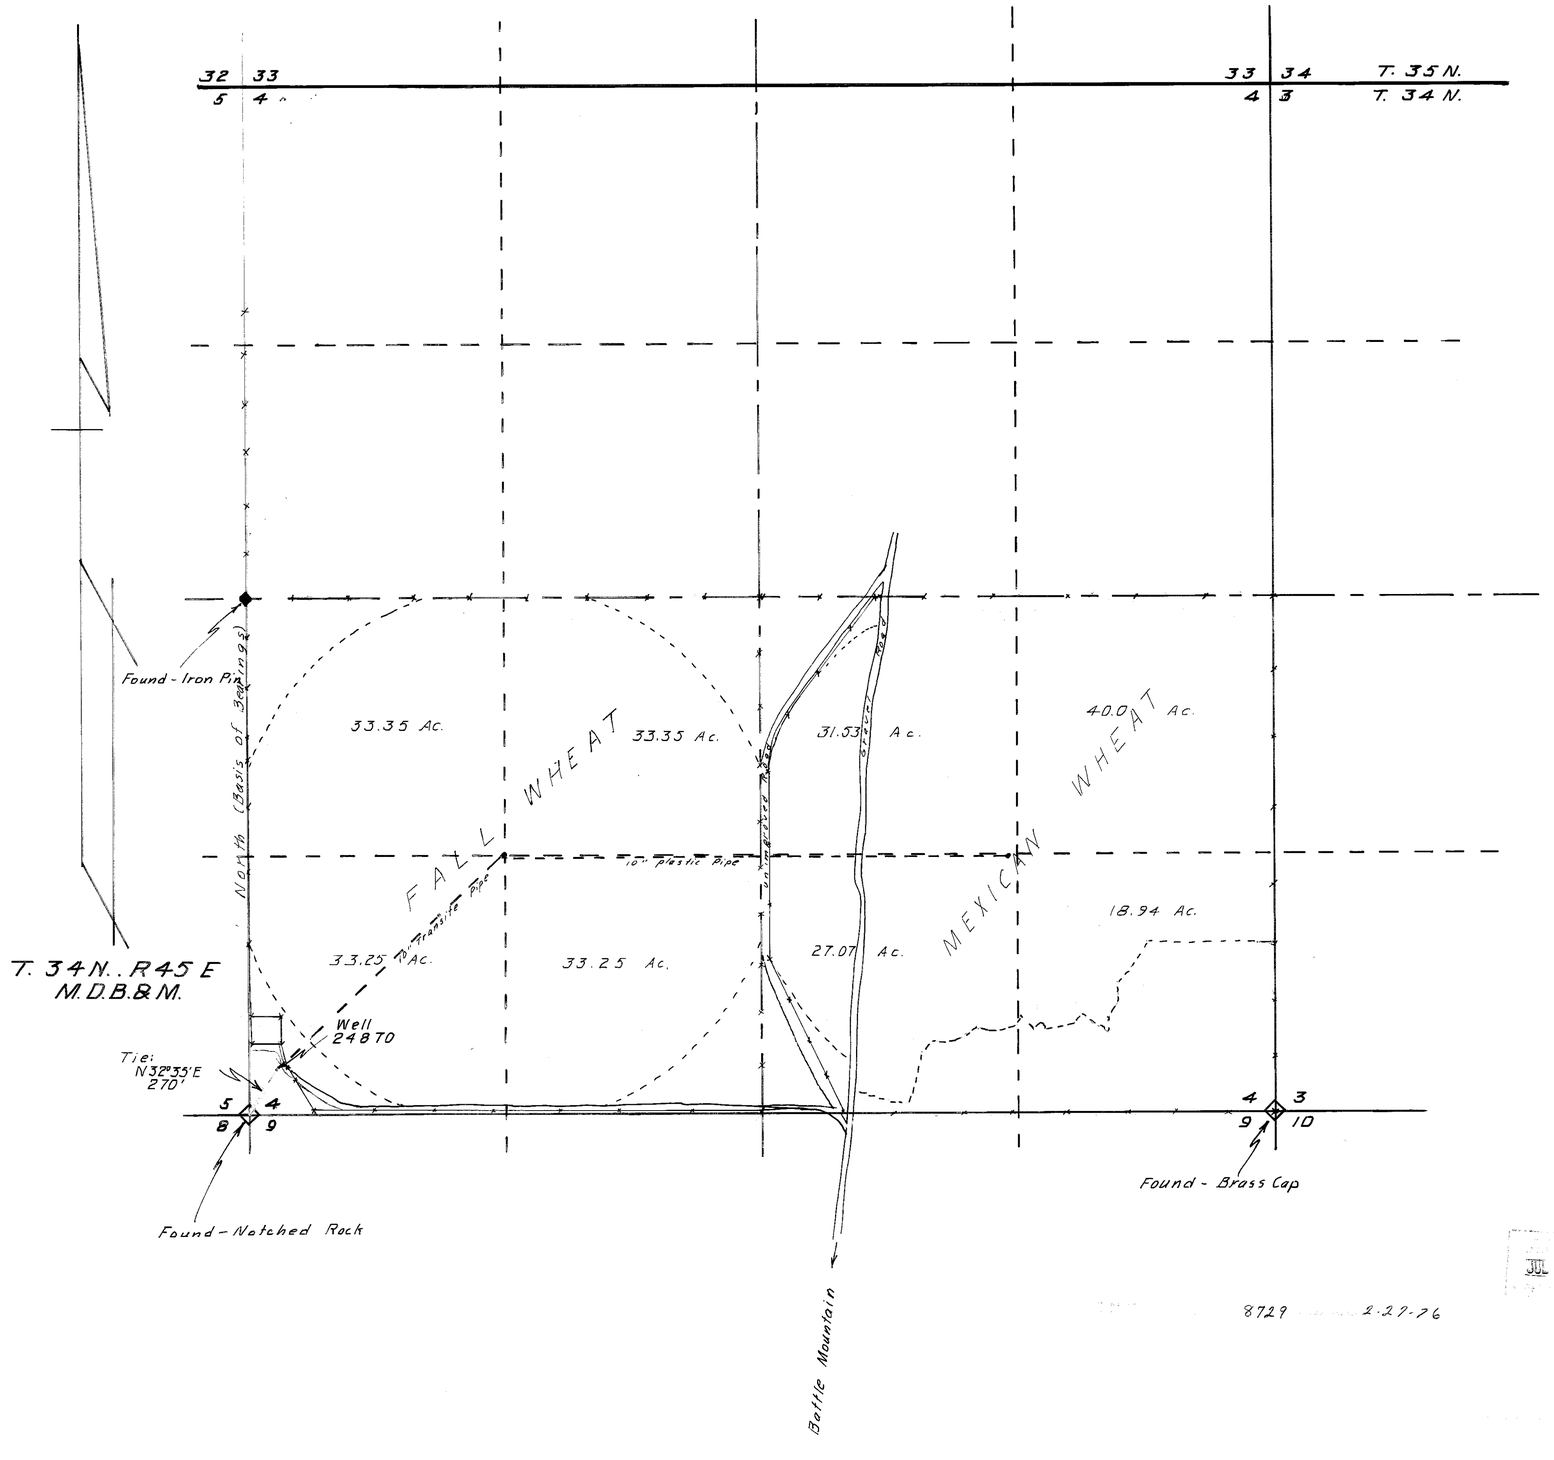

8729 2-27-76

Section	Subdivision	Township	Range	Acres	Culture
4	NW¼ SW¼	34 N	45 E	33.35	Fall Wheat
"	NE¼ SW¼	"	"	33.35	" "
"	SE¼ SW¼	"	"	33.25	" "
"	SW¼ SW¼	"	"	33.25	" "
"	NW¼ SE¼	"	"	31.53	Mexican "
"	NE¼ SE¼	"	"	40.0	" "
"	SE¼ SE¼	"	"	18.94	" "
"	SW¼ SE¼	"	"	27.07	" "
	Total			250.74	

STATE OF NEVADA
COUNTY OF HUMBOLDT } S.S.

I, J. R. Caldwell, being first duly sworn, depose and say that this map, consisting of 1 sheets, has been correctly drawn to the designated scale from field notes of a survey made by me, (or under my supervision and direction) on the 28th day of July 1975; that it truly and correctly represents the location and extent of the works used to divert water from Underground in Lander County by Tom Walter Andrews for Irrigation & Domestic purposes under Application No. 24879. That the point of diversion, the location, size of the diverting channel, location and description of all measuring devices, location and extent of lands owned or controlled by the applicant upon which water applied for under Application No. 24879 is used, together with the area and kind of culture in each 40-acre subdivision, and the location and names of all other works or streams which are crossed by or connected with said works are fully and correctly designated thereon.

J. R. Caldwell
State Water Right Surveyor No. 276

REGISTERED LAND SURVEYOR - STATE OF NEVADA
J. R. CALDWELL
No. 626

Subscribed and sworn to before me this 29th day of JULY, 1975

Gladys Tul
Humboldt County Recorder

Scale 1" = 400'

400 0 400 800 1200 1600

JUL 30 1975

MAP TO ACCOMPANY PROOF OF BENEFICIAL USE

APPLICATION NO. 24879

BY TOM WALTER ANDREWS

FROM UNDERGROUND

IN LANDER COUNTY, NEVADA

24879