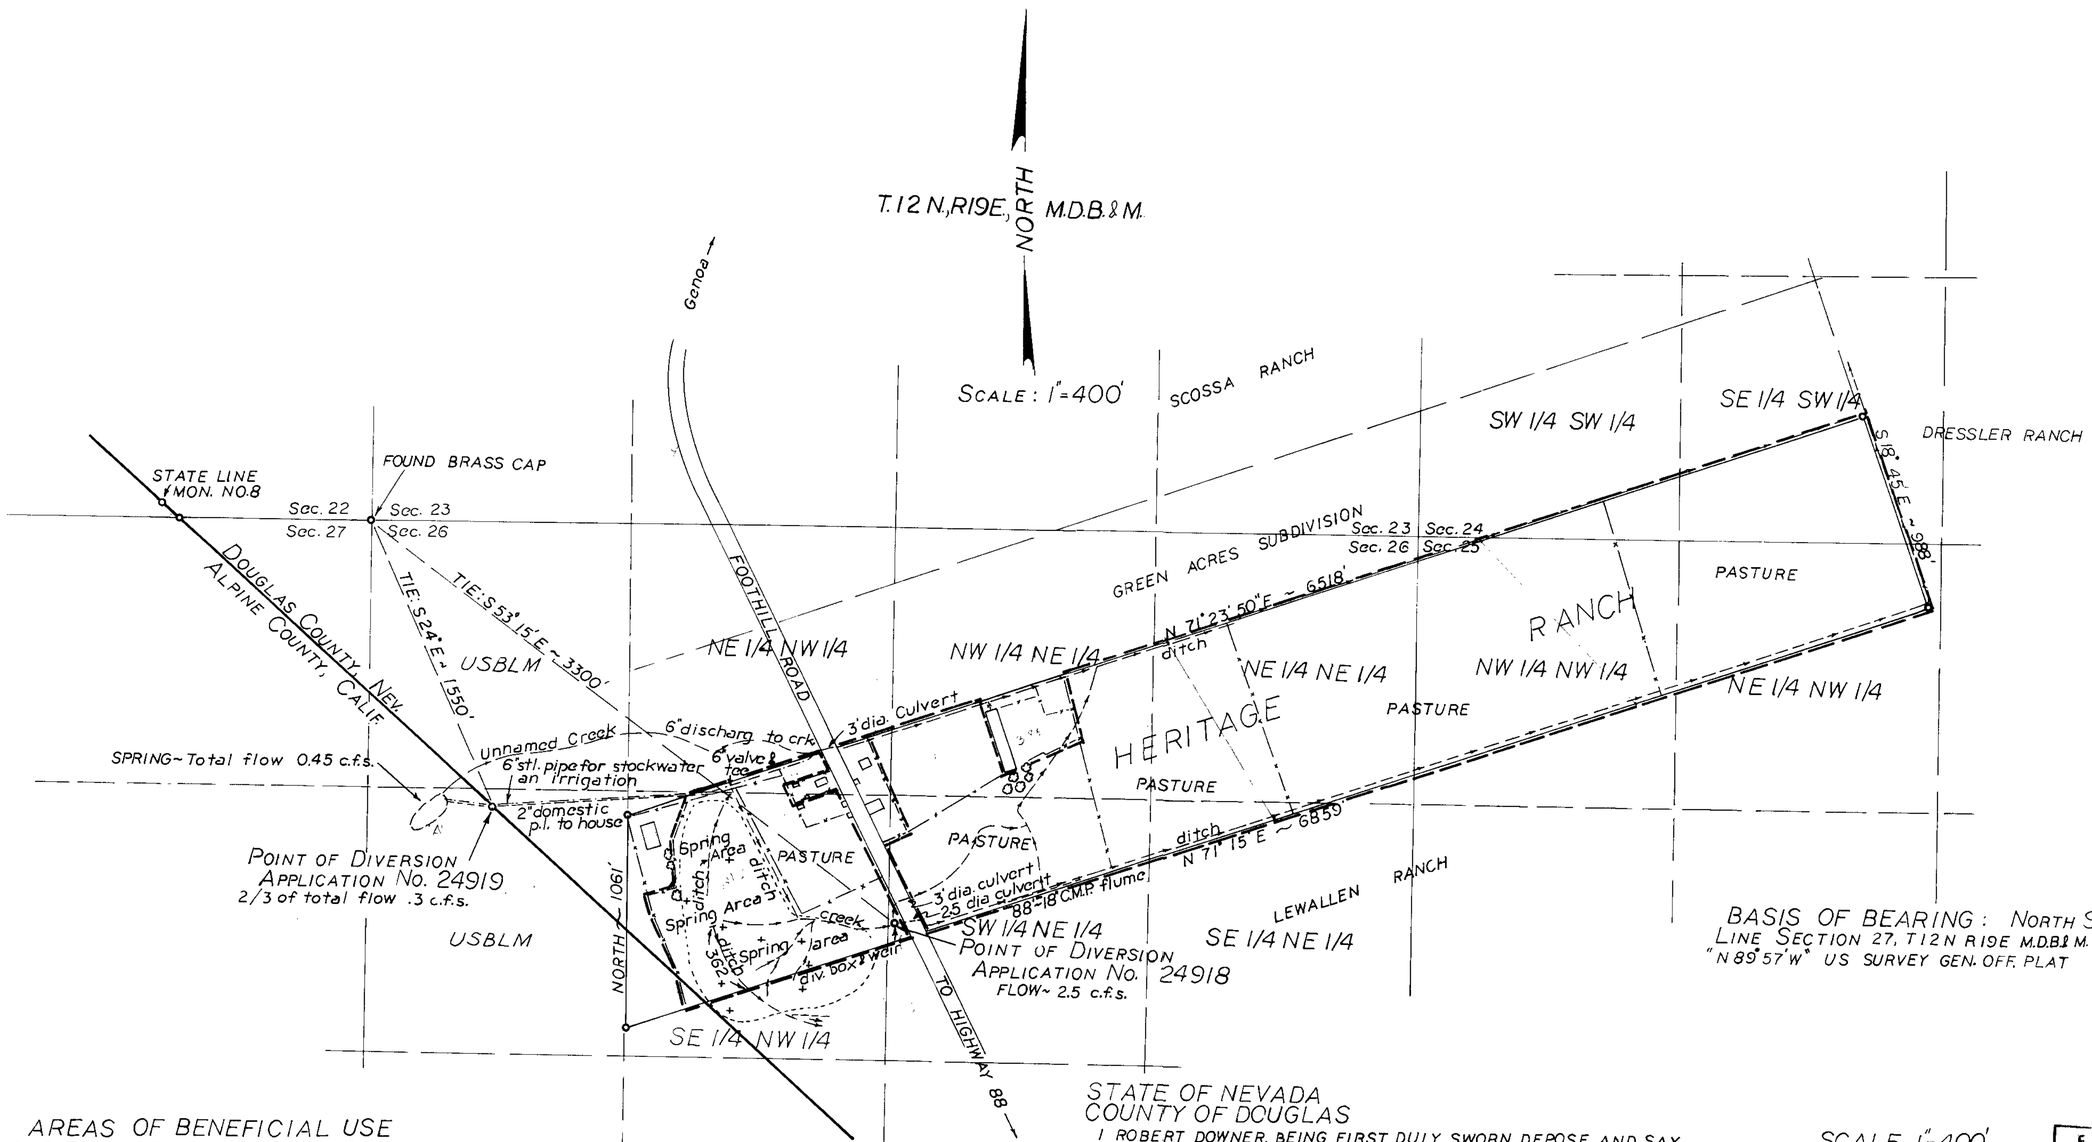

BASIS OF BEARING: NORTH SECTION LINE SECTION 27, T12N R19E M.D.B.&M. "N 89° 57' W" US SURVEY GEN. OFF. PLAT

AREAS OF BENEFICIAL USE

T12N, R19E	NE 1/4 NW 1/4	Sec 26	1.50 AC.	PASTURE
T12N, R19E	SE 1/4 NW 1/4	" "	21.60 AC.	" "
T12N, R19E	NW 1/4 NE 1/4	" "	13.41 AC.	" "
T12N, R19E	NE 1/4 NE 1/4	" "	29.38 AC.	" "
T12N, R19E	SW 1/4 NE 1/4	" "	14.00 AC.	" "
T12N, R19E	SE 1/4 NE 1/4	" "	2.94 AC.	" "
T12N, R19E	NW 1/4 NW 1/4	Sec 25	28.65 AC	" "
T12N, R19E	NE 1/4 NW 1/4	" "	15.06 AC.	" "
T12N, R19E	SW 1/4 SW 1/4	Sec 24	3.53 AC.	" "
T12N, R19E	SE 1/4 SW 1/4	" "	11.61 AC.	" "
		TOTAL	141.68 AC.	

SUBSCRIBED AND SWORN TO BEFORE ME
THIS 16th DAY OF November, 1971
NOTARY PUBLIC IN AND FOR DOUGLAS COUNTY, NEVADA.
Jay Brewer

STATE OF NEVADA
COUNTY OF DOUGLAS

I ROBERT DOWNER, BEING FIRST DULY SWORN, DEPOSE AND SAY THAT THIS MAP, CONSISTING OF ONE SHEET, HAS BEEN CORRECTLY DRAWN TO THE DESIGNATED SCALE FROM FIELD NOTES OF A SURVEY MADE BY ME ON JAN. 24, 1969, THAT IT TRULY AND CORRECTLY REPRESENTS THE ACTUAL LOCATION AND EXTENT OF THE WORKS USED TO DIVERT WATER FROM UNNAMED SPRINGS & CREEKS, IN DOUGLAS COUNTY BY HERITAGE RANCH; E.J. McGAH OWNER, FOR IRRIGATION, DOMESTIC, AND STOCKWATERING PURPOSES; THAT THE POINTS OF DIVERSION, THE LOCATION AND SIZE OF DIVERTING CHANNELS, THE LOCATION AND EXTENT OF LANDS OWNED BY THE APPLICANT, UPON WHICH WATER APPLIED FOR UNDER APPLICATIONS No. 24918 & 24919 IS USED, TOGETHER WITH THE AREA, AND KIND OF CULTURE, IN EACH 40 ACRE SUBDIVISION, AND THE LOCATIONS AND NAMES OF ALL OTHER WORKS AND STREAMS WHICH ARE CROSSED BY OR CONNECTED BY SAID WORKS ARE FULL AND CORRECTLY DESIGNATED HEREON.

Robert Downer
STATE WATER RIGHTS SURVEYOR #314

CERTIFICATE No. 7842 ISSUED 6-28-72
CERTIFICATE No. 7843 ISSUED 6-28-72

SCALE 1"=400'

0 FEET 1000

FILED
JAN
STATE ENGINEER'S OFFICE

MAP

TO ACCOMPANY PROOF OF BENEFICIAL USE FOR IRRIGATION, DOMESTIC, AND STOCKWATERING PURPOSES FROM UNNAMED SPRINGS & CREEKS
APPLICATION Nos. 24918 & 24919
BY THE HERITAGE RANCH, E. J. McGAH, OWNER
DOUGLAS COUNTY, NEVADA

08850 06323 06321 24919 24918 File