APPLICATION 24927					
Section	Subdivision	Township	Range	Acres	Culture
35	NE¼ SE¼	42N	32E	37.0	Alfalfa
	SE¼ SE¼			41.3	"
36	NW¼ SW¼			29.4	" Meadow Hay
	SW¼ SW¼			31.8	"
1	NE¼ NW¼	41N	32E	40.0	Alfalfa
	SE¼ NW¼			40.3	"
Total				219.8	
APPLICATION 24928					
35	NE¼ SE¼	42	32E	34.9	Alfalfa
	SE¼ NE¼			40.7	"
36	NW¼ SW¼			29.4	" Meadow Hay
	SW¼ NW¼			21.9	"
	SE¼ NW¼			37.8	Barley
	NE¼ SW¼			35.9	"
	SE¼ SW¼			20.3	Brush & Pasture
	SW¼ SW¼			7.5	Alfalfa & Pasture
Total				228.4	

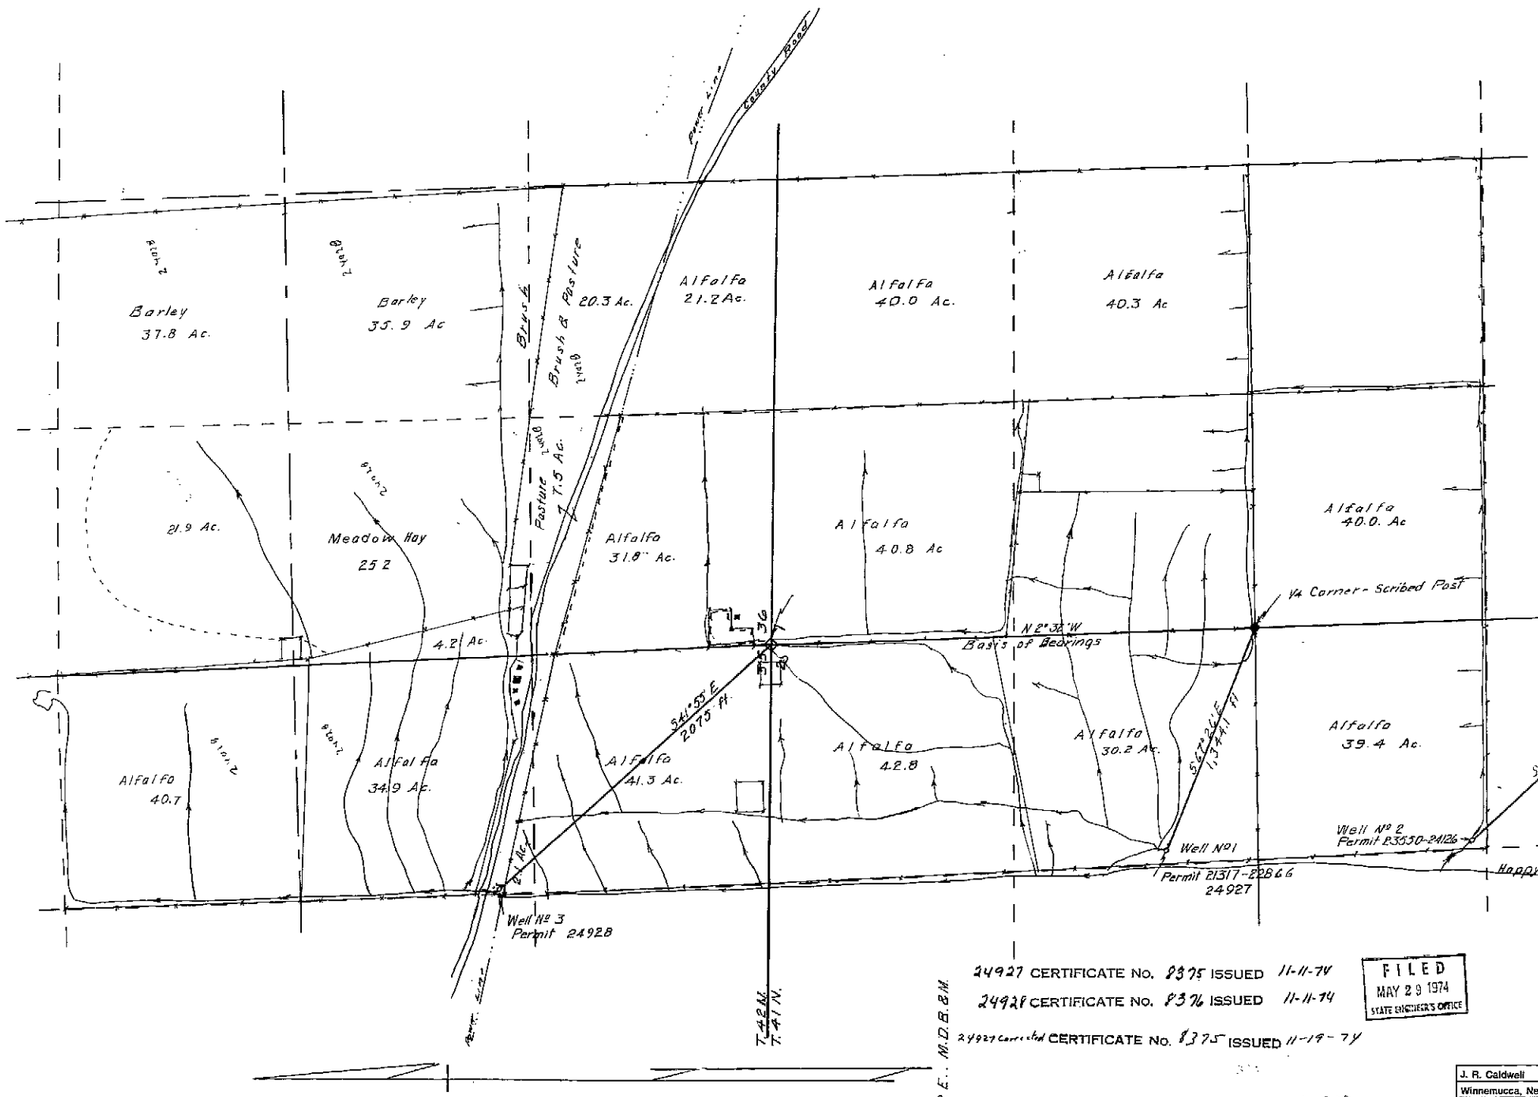

STATE OF NEVADA
COUNTY OF HUMBOLDT] SS

I, J. R. Caldwell, being first duly sworn, depose and say that this map, consisting of ____ sheets, has been correctly drawn to the designated scale from field notes of a survey made by me, (or under my supervision and direction), on the 15th Day of May 1974, that it truly and correctly represents the proposed location and extent of the works used to divert water from Underground in Humboldt County, by Jule & Elizabeth DeLong for irrigation

That the proposed point of diversion, the location and size of the diverting channel, all reservoirs and basins, location and description of all measuring devices, and the boundary of all lands showing by 40-acre subdivision the areas to be irrigated

and the location and names of all other works or streams which are crossed by or connected with said works are fully and correctly designated thereon.

J. R. Caldwell
State Water Right Surveyor No. 276
J. R. CALDWELL
REGISTERED LAND SURVEYOR No. 676 NEVADA

Subscribed and sworn to before me this 29th day of May 1974
Shirley Cole
Humboldt County Recorder

Scale 1" = 400'

400 0 400 800 1200 1600

24927 CERTIFICATE No. 8375 ISSUED 11-11-74
24928 CERTIFICATE No. 8376 ISSUED 11-11-74
24927 Corrected CERTIFICATE No. 8375 ISSUED 11-19-74
Corrected 24928 CERTIFICATE No. 8376 ISSUED 11-19-74

FILED
MAY 29 1974
STATE ENGINEER'S OFFICE

J. R. Caldwell		
Winnemucca, Nevada		
Job No.	By	Date
Survey		
Calculations		
Drawing		
Checked		
Corrections	J.R.C.	8/31/74
	J.R.C.	9/23/74

MAP TO ACCOMPANY
PROOF OF BENEFICIAL USE

FOR IRRIGATION
BY JULE & ELIZABETH DELONG
FROM UNDERGROUND
IN HUMBOLDT COUNTY, NEVADA

24928 24927