Section	Subdivision	Township	Range	Acres	Culture
25	SW¼ NW¼	42 N	35 E	2.247	Pasture & Garden
	NW¼ SW¼	"		0.758	" "
	Total			3.005	

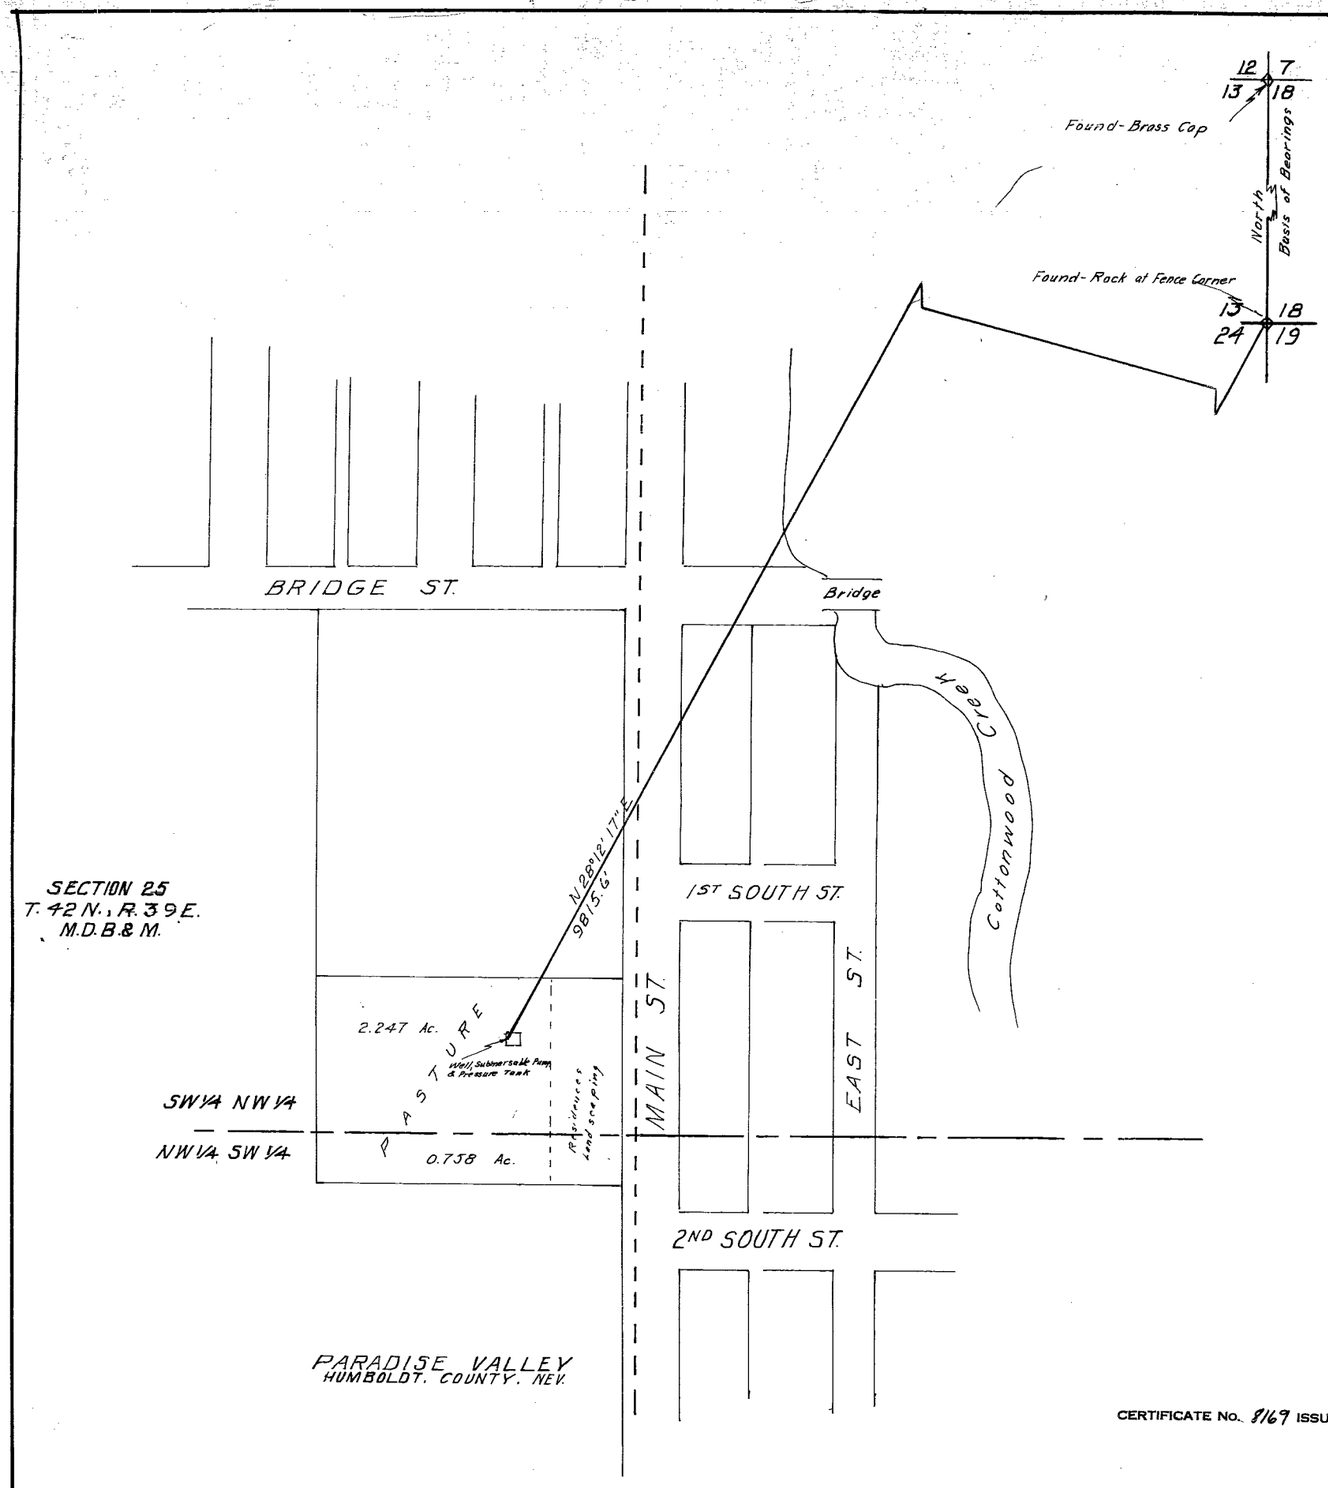

STATE OF NEVADA
COUNTY OF HUMBOLDT } S.S.

I, J. R. Caldwell, being first duly sworn despose and say that this map has been correctly drawn to the designated scale from field notes of a survey made by me on the 28th day of April, 1973, that it truly and correctly represents the location and the extent of the works used to divert water from an underground source in Humboldt County, by Ernest R. & Emily Miller for Irrigation and Domestic purposes under application No. 24976. That the point of diversion, the location, size of the diverting channel, location and description of all measuring devices, the location an extent of lands owned or controled by the applicant upon which water applied for under application No. 24976 is used, together with the area and kind of culture in each 40-acre subdivision and the location and names of all other works or streams which are crossed by or connected with said works are fully and correctly designated thereon.

J. R. Caldwell
State Water Right Surveyor 276

J. R. CALDWELL
No. 626
NEVADA

Subscribed and sworn to before me this 3rd day of May, 1973.

Gladys Pick
Humboldt County Clerk

Scale 1" = 100'

100 0 100 200 300 400

CERTIFICATE No. 8169 ISSUED 11-7-73

FILED
MAY 7 1973
STATE ENGINEER'S OFFICE

MAP TO ACCOMPANY PROOF OF BENEFICIAL USE

APPLICATION NO. 24976
BY ERNEST R. & EMILY MILLER
FROM UNDERGROUND
FOR IRRIGATION & DOMESTIC
IN HUMBOLDT COUNTY NEVADA

24976