Section	Sub-division	Township	Range	Acres	Culture
31.	NW¼ NE¼	33N	38E	40.20	Grain
"	NE¼ NE¼	"	"	40.18	"
"	SE¼ NE¼	"	"	39.90	"
"	SW¼ NE¼	"	"	39.91	"
"	NW¼ SE¼	"	"	39.72	"
"	NE¼ SE¼	"	"	39.90	"
"	SE¼ SE¼	"	"	39.44	"
"	SW¼ SE¼	"	"	39.41	"
"	Total			318.66	
"	NW¼ SW¼	"	"	33.13	"
"	NE¼ NW¼	"	"	38.21	"
"	SE¼ NW¼	"	"	38.49	"
"	SW¼ NW¼	"	"	33.42	"
"	NW¼ SW¼	"	"	33.72	"
"	NE¼ SW¼	"	"	38.99	"
"	SE¼ SW¼	"	"	39.12	"
"	SW¼ SW¼	"	"	34.01	"
	Total			289.08	

Application 24977 — Application 24978

(Newly Planted and sprouting)

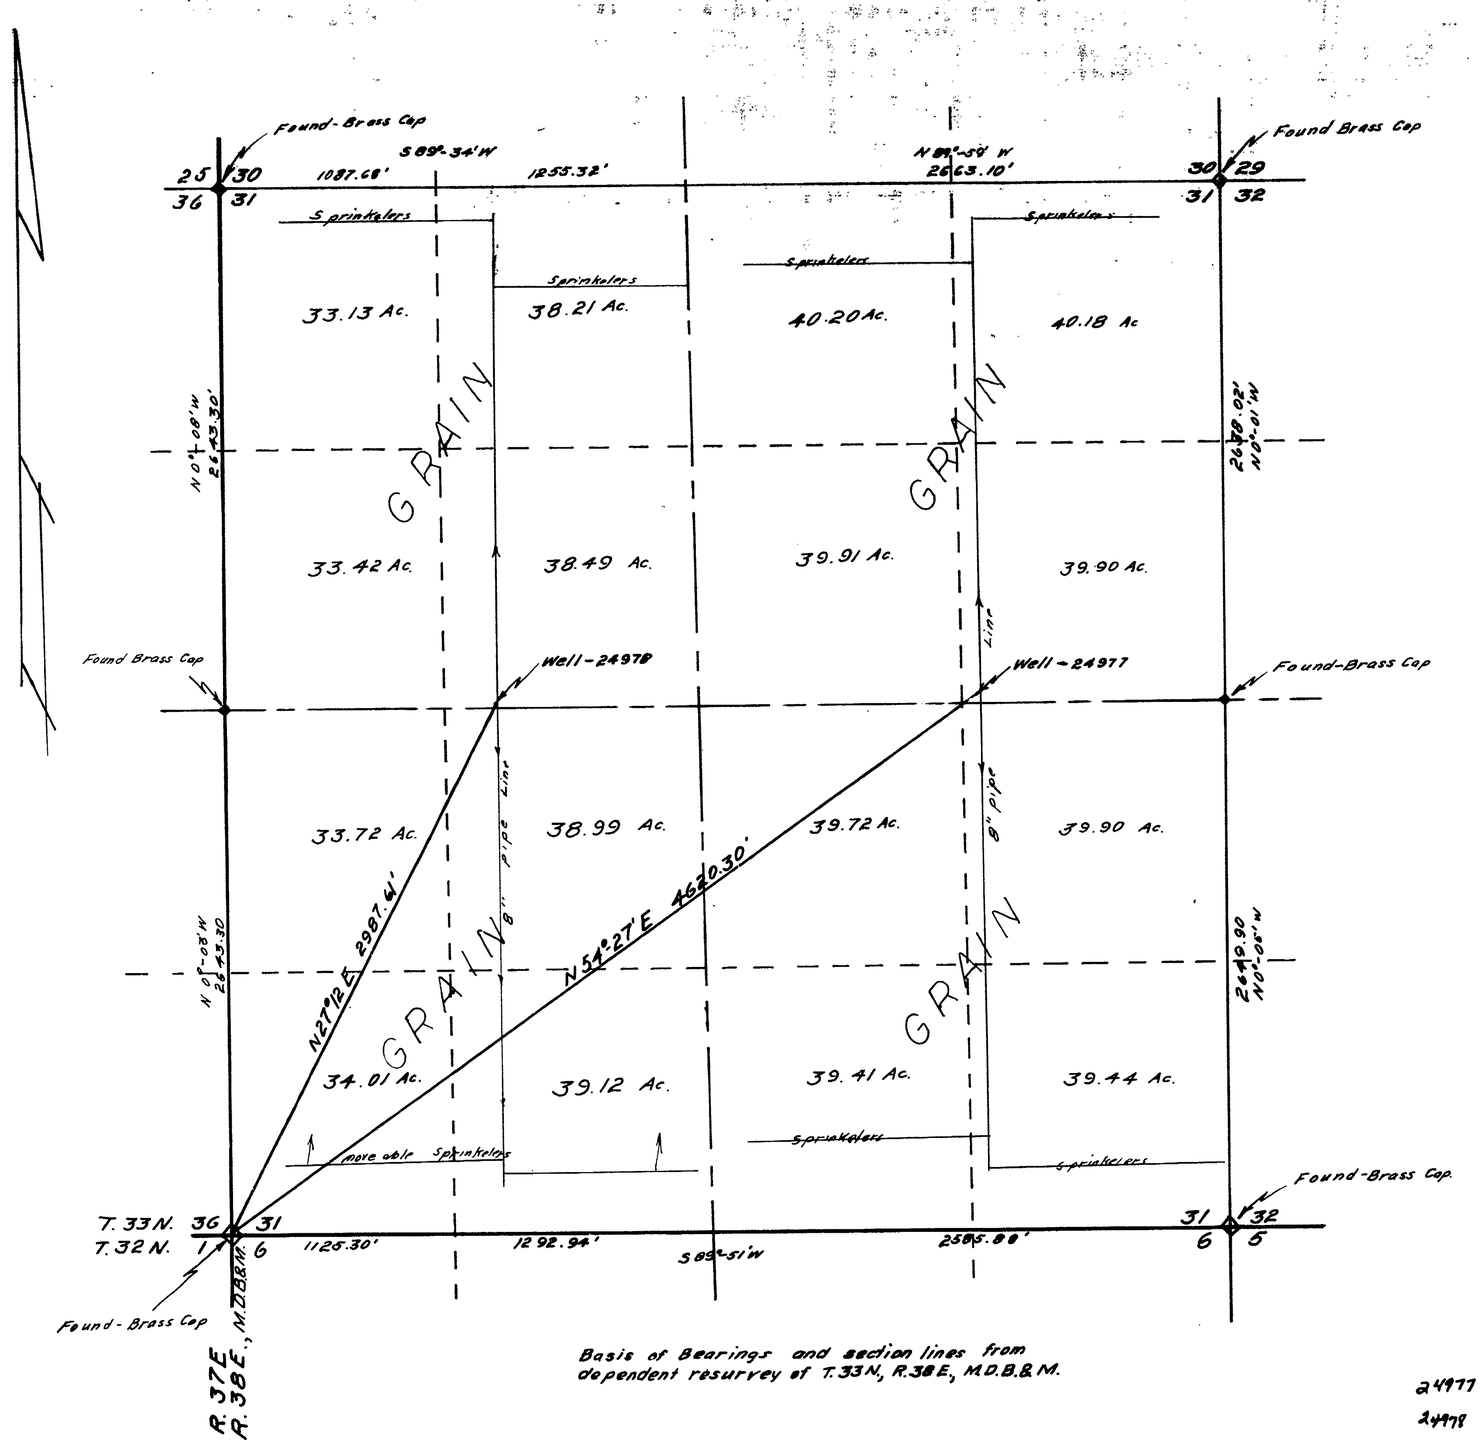

Basis of Bearings and section lines from dependent resurvey of T.33N, R.38E, M.D.B.&M.

STATE OF NEVADA
COUNTY OF HUMBOLDT } SS

I, J.R. Caldwell, being first duly sworn depose and say that this map, consisting of one sheet has been correctly drawn to the designated scale from field notes of a survey made by me on the 2nd day of July 1969, that it truly and correctly represents the location and extent of the works used to divert water from underground in Pershing County, by Nevada Land & Irrigation Co. Inc. for irrigation & domestic purpose under permits No. 24977 & 24978 That the point of diversion the location, size of diverting channel, location and description of all measuring devices, the location and extent of lands owned or controled by the applicant upon which water applied for under permits No. 24977 & 24978 is used together with area and kind of culture in each 40-acre subdivision, and the location and names of all other works or streams which are crossed by or connected with said works, are fully and correctly designated thereon.

J R Caldwell
State Water Right Surveyor No. 276

REGISTERED LAND SURVEYOR · STATE OF NEVADA
J. R. CALDWELL
No. 693

Subscribed and sworn to before me this 11th day of July, 1969

Carol M. Acree

CAROL M. ACREE
Notary Public — State of Nevada
Humboldt County
My Commission Expires July 26, 1971

Scale 1" = 400'

400 0 400 800 1200 1600

24977 CERTIFICATE No. 7260 ISSUED 1-12-70

24978 CERTIFICATE No. 7299 ISSUED 8-3-70

OFFICE
STATE ENGINEER
JUL 17 1969

CERTIFICATE No. ISSUED

FILED
July 17, 1969
STATE ENGINEER'S OFFICE

MAP TO ACCOMPANY PROOF OF BENEFICIAL USE

UNDER APPLICATION 24977 & 24978
FOR Irrigation & Domestic
BY Nevada Land & Irrigation Co. Inc.
FROM Underground
IN Pershing County, Nevada.

24978 24977