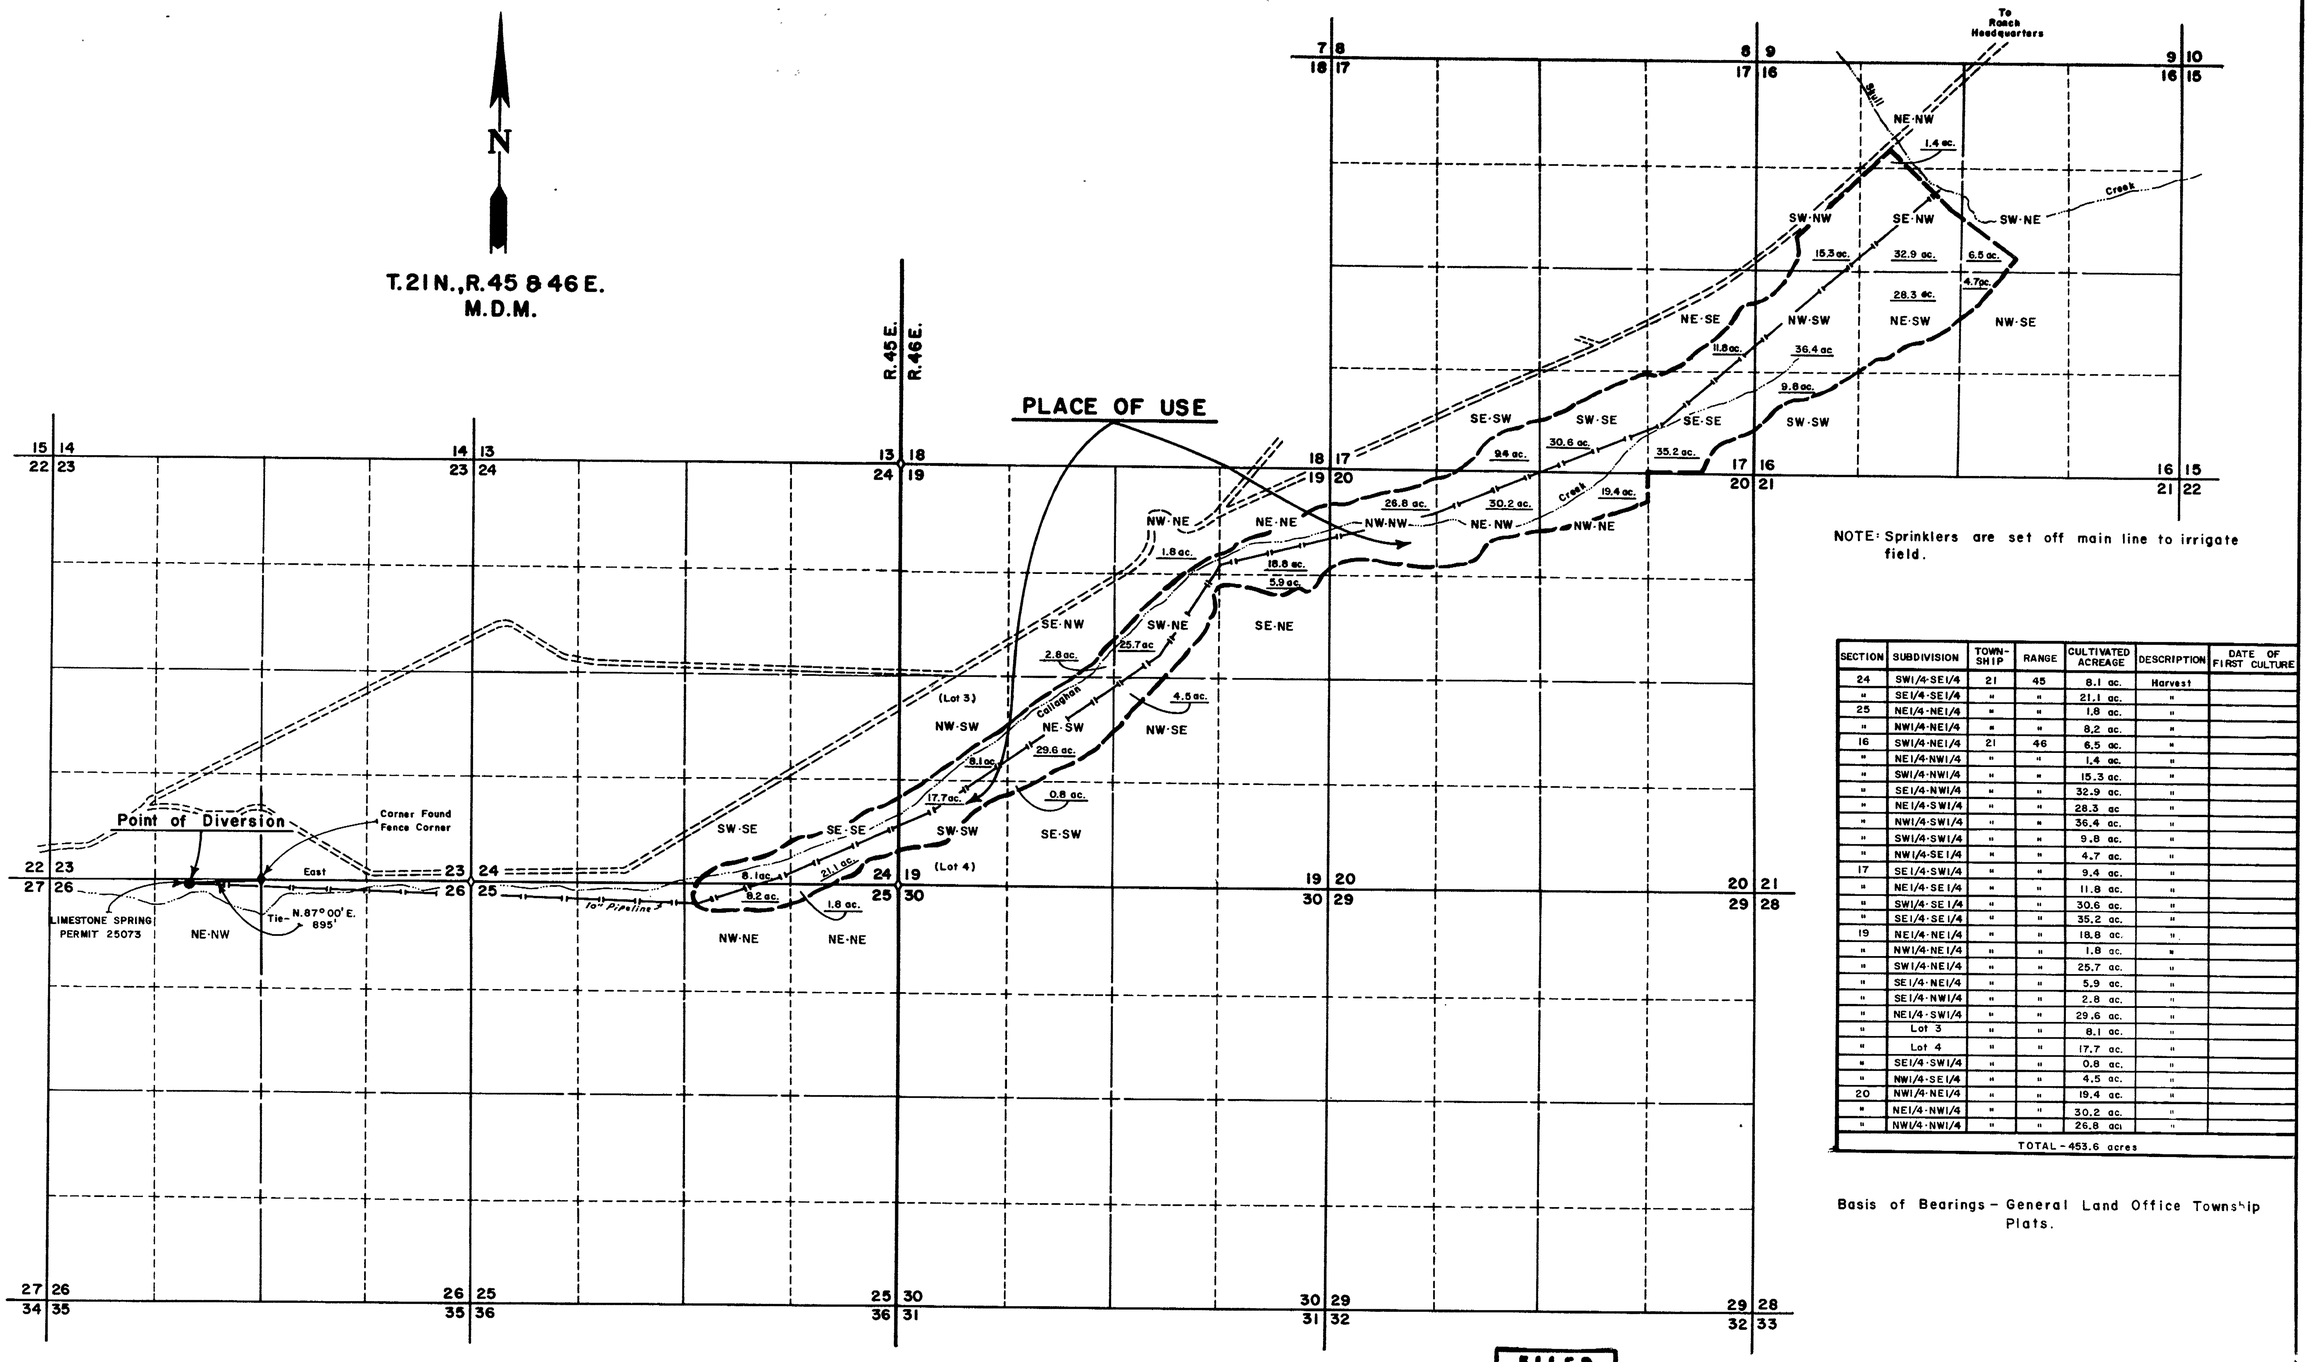

NOTE: Sprinklers are set off main line to irrigate field.

SECTION	SUBDIVISION	TOWN-SHIP	RANGE	CULTIVATED ACREAGE	DESCRIPTION	DATE OF FIRST CULTURE
24	SW1/4-SE1/4	21	45	8.1 ac.	Harvest	
"	SE1/4-SE1/4	"	"	21.1 ac.	"	
25	NE1/4-NE1/4	"	"	1.8 ac.	"	
"	NW1/4-NE1/4	"	"	8.2 ac.	"	
16	SW1/4-NE1/4	21	46	6.5 ac.	"	
"	NE1/4-NW1/4	"	"	1.4 ac.	"	
"	SW1/4-NW1/4	"	"	15.3 ac.	"	
"	SE1/4-NW1/4	"	"	32.9 ac.	"	
"	NE1/4-SW1/4	"	"	28.3 ac	"	
"	NW1/4-SW1/4	"	"	36.4 ac.	"	
"	SW1/4-SW1/4	"	"	9.8 ac.	"	
"	NW1/4-SE1/4	"	"	4.7 ac.	"	
17	SE1/4-SW1/4	"	"	9.4 ac.	"	
"	NE1/4-SE1/4	"	"	11.8 ac.	"	
"	SW1/4-SE1/4	"	"	30.6 ac.	"	
"	SE1/4-SE1/4	"	"	35.2 ac.	"	
19	NE1/4-NE1/4	"	"	18.8 ac.	"	
"	NW1/4-NE1/4	"	"	1.8 ac.	"	
"	SW1/4-NE1/4	"	"	25.7 ac.	"	
"	SE1/4-NE1/4	"	"	5.9 ac.	"	
"	SE1/4-NW1/4	"	"	2.8 ac.	"	
"	NE1/4-SW1/4	"	"	29.6 ac.	"	
"	Lot 3	"	"	8.1 ac.	"	
"	Lot 4	"	"	17.7 ac.	"	
"	SE1/4-SW1/4	"	"	0.8 ac.	"	
"	NW1/4-SE1/4	"	"	4.5 ac.	"	
20	NW1/4-NE1/4	"	"	19.4 ac.	"	
"	NE1/4-NW1/4	"	"	30.2 ac.	"	
"	NW1/4-NW1/4	"	"	26.8 ac.	"	
TOTAL - 453.6 acres						

Basis of Bearings - General Land Office Township Plats.

FILED
FEB 15 1977
STATE ENGINEER'S OFFICE

State of Nevada }
County of Elko }

I, Mark Chilton, being first duly sworn, depose and say that this map has been correctly drawn to the designated scale from field notes of a survey made under my supervision and direction on the 2nd day of February, 1977; that it truly and correctly represents the proposed location and extent of the works used to divert water from Limestone Spring in Lander Co. by Grass Valley Ranch, Inc., for Irrigation Purposes, under Application No. 25073. That the point of diversion, location and size of the diverting channel, the location and extent of lands controlled or owned by the applicant upon which water is used, together with the area and culture type in each 40 ac. subdivision and the location and names of all other works which are crossed by or connected to said works are fully and correctly designated thereon.

State Water Rights Surveyor No. 278

Subscribed and sworn to before me this 14th day of February, 1977. Notary Public in and for Elko County, Nevada.

LEORA BERNADOT
Notary Public - State of Nevada
Elko County, Nevada
Commission expires May 2, 1979

Leora Bernadot

CERTIFICATE No. 9212 ISSUED 4-27-78

OFFICE
STATE ENGINEER
RECEIVED
FEB 15 1977
STATE ENGINEER'S OFFICE
ELKO OFFICE

1000' 0 1000' 2000' 3000' 4000'
SCALE: 1" = 1000'

NO.	BY	DATE	DESCRIPTION	CHK'D	APP'D
			REVISIONS		

DRAWN BY MLW | APPROVED BY
JOB NO. | DATE 2/77

MAP
TO ACCOMPANY PROOF OF BENEFICIAL USE UNDER APPLICATION NO. 25073 BY
GRASS VALLEY RANCH, INC.
for
IRRIGATION PURPOSES
FROM LIMESTONE SPRING

CHILTON ENGINEERING
421 COURT STREET ELKO, NEVADA
W77002 0

25073