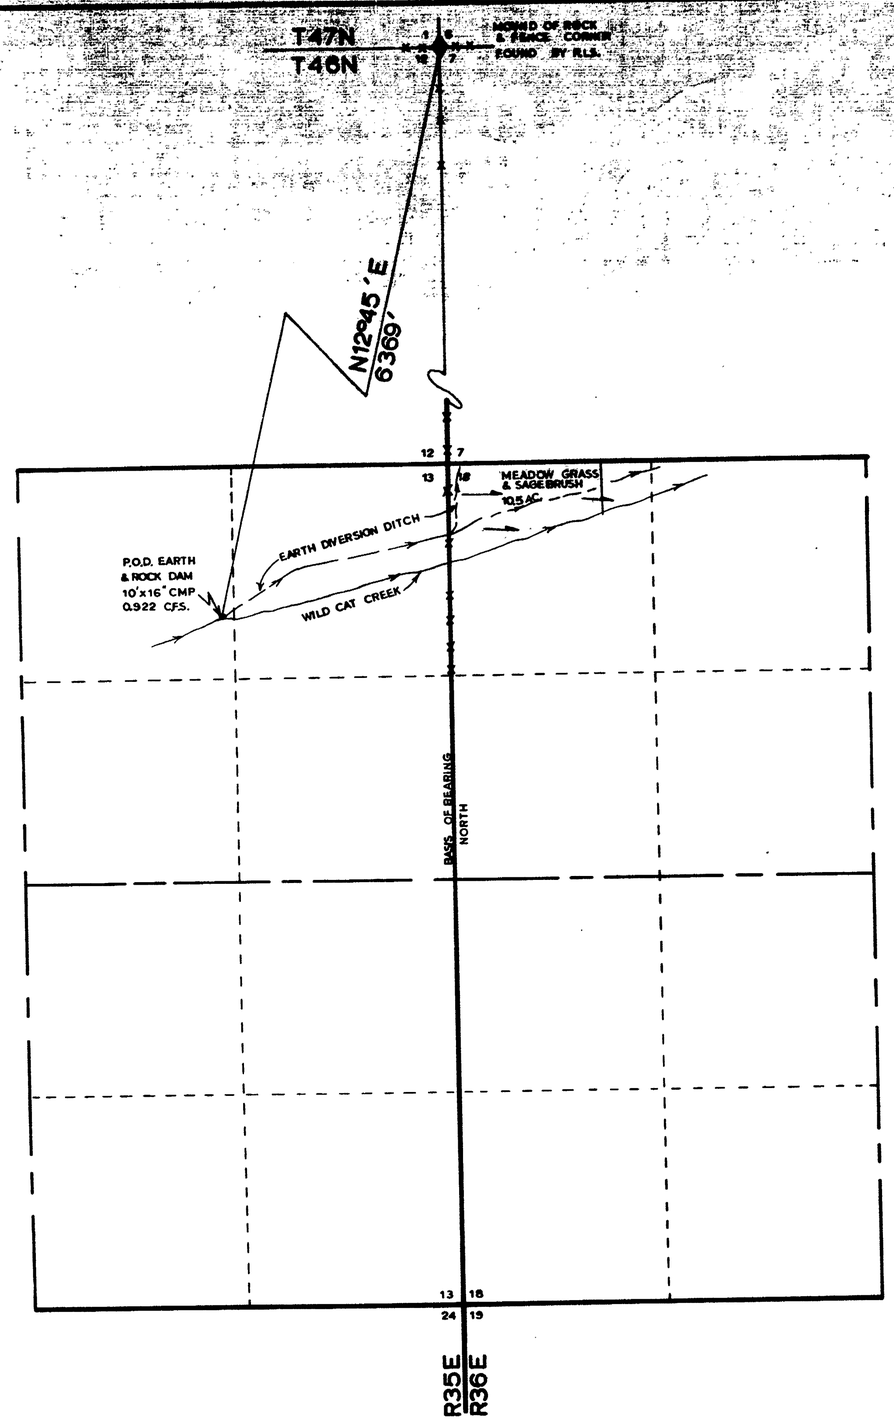

CULTURAL MAP TABULATION						
SEC-TION	SUBDIVISION	TWN.	RGE.	CULTI-TED ACREAGE	DESCRIPTION OF CULTURE	DATE OF FIRST CULTURE
18	NW 4 NW 4	46 N	36E	10.5	MEADOW HAY, SAGE BRUSH	

STATE OF NEVADA
COUNTY OF HUMBOLDT } S.S.

I C.H. KETCHAM, BEING FIRST DULY SWORN, DEPOSE AND SAY THAT THIS MAP, CONSISTING OF 1 SHEET, HAS BEEN CORRECTLY DRAWN TO THE DESIGNATED SCALE FROM FIELD NOTES OF A SURVEY MADE BY ME, ON THE 2 DAY OF MAY, 1973; THAT IT TRULY AND CORRECTLY REPRESENTS THE PROPOSED LOCATION AND EXTENT OF THE WORKS USED TO DIVERT WATER FROM WILD CAT CREEK IN HUMBOLDT COUNTY, BY MENTABERRY BROTHERS FOR IRRIGATION PURPOSES UNDER APPLICATION NO.(S) 25090 THAT THE POINT OF DIVERSION, THE LOCATION, SIZE OF DIVERTING CHANNEL, LOCATION AND DESCRIPTION OF ALL MEASURING DEVICES, THE LOCATION AND EXTENT OF LANDS OWNED OR CONTROLLED BY THE APPLICANT UPON WHICH WATER APPLIED FOR UNDER APPLICATION NO.(S) 25090 IS USED, TOGETHER WITH THE AREA AND KIND OF CULTURE IN EACH 40-ACRE SUBDIVISION, AND THE LOCATION AND NAMES OF ALL OTHER WORKS OR STREAMS WHICH ARE CROSSED BY OR CONNECTED WITH SAID WORKS ARE FULLY AND CORRECTLY DESIGNATED THEREON.

C.H. Ketcham
STATE WATER-RIGHT SURVEYOR R.L.S. 3049

SUBSCRIBED AND SWORN TO BEFORE ME THIS 3rd DAY OF May, 1973.

Barbara A. Ketcham
NOTARY PUBLIC HUMBOLDT COUNTY, NEVADA

BARBARA A. KETCHAM
Notary Public — State of Nevada
Humboldt County
My Commission Expires Mar. 12, 1975

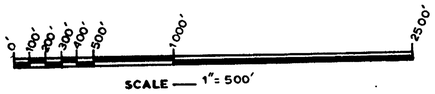

CERTIFICATE No. 8199 ISSUED 11-9-73

T46N R36E M.D.B.&M.

FILED
MAY 7 1973
STATE ENGINEER'S OFFICE

1973 MAY 7 AM 10 23

MAP
TO ACCOMPANY PROOF of BENEFICIAL USE UNDER APPLICATION No. 25090 FOR IRRIGATION.

By: MENTABERRY BROTHERS

From: WILD CAT CREEK

5-3-73
C.H. "PETE" KETCHAM — REGISTERED LAND SURVEYOR
P.O. BOX 461 WINNEMUCCA, NEVADA

25090