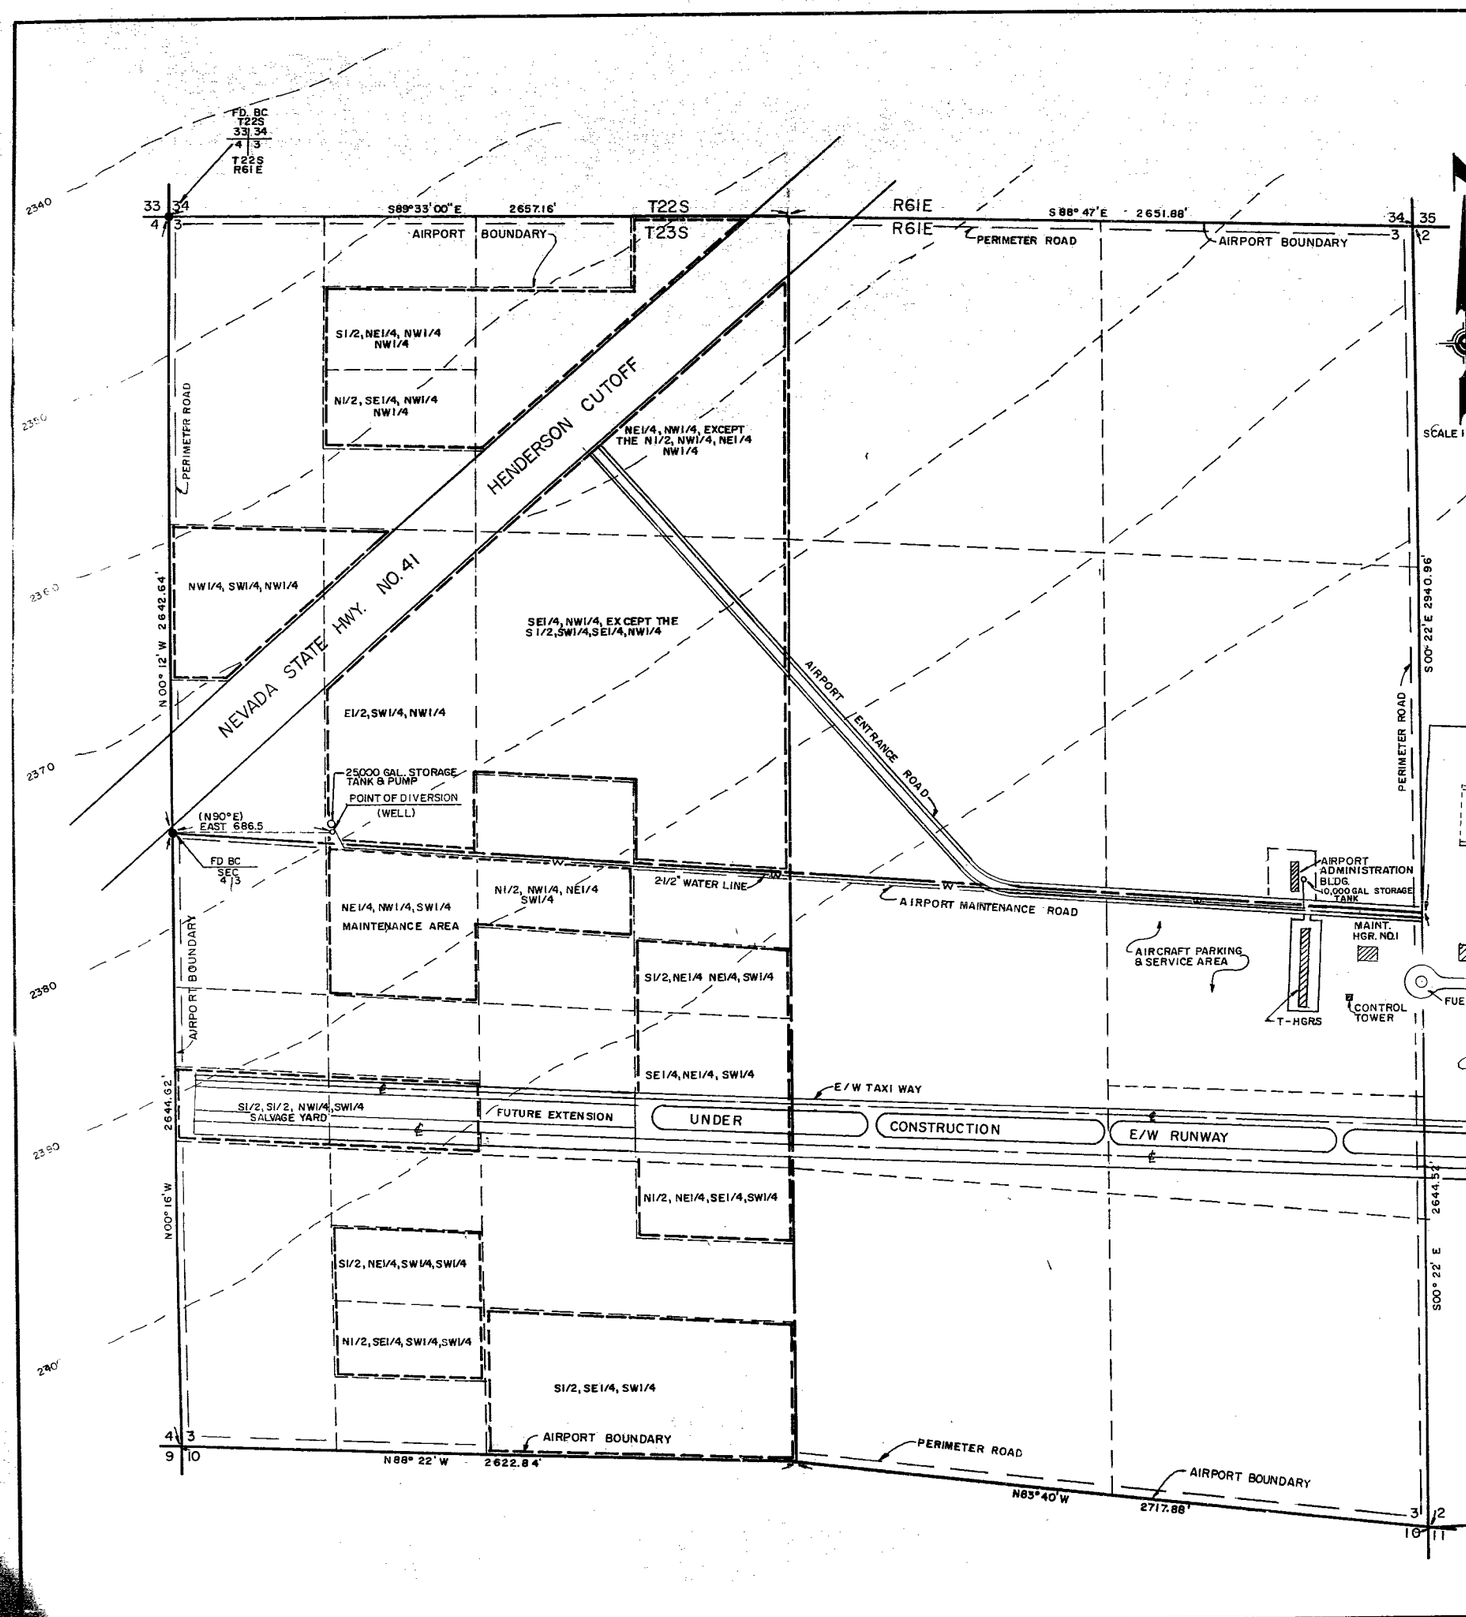

CULTURAL MAP TABULATION

SEC.	SUBDIVISION	TOWN-SHIP	RANGE	CULTIVATED ACREAGE	DESCRIPTION OF CULTURE	DATE OF FIRST CULTURE
3	SE1/4, NW1/4, EXCEPT THE S1/2, SW1/4, SE1/4, NW1/4	23S	61E		GENERAL AIRPORT USE	JAN 1970
3	S1/2, NE1/4, NW1/4, NW1/4	23S	61E	5	"	"
3	N1/2, SE1/4, NW1/4, NW1/4.	23S	61E	5	"	"
3	NE1/4, NW1/4, EXCEPT THE N1/2, NW1/4, NE1/4, NW1/4	23S	61E		"	"
3	NW1/4, SW1/4, NW1/4	23S	61E		"	"
3	E1/2, SW1/4, NW1/4	23S	61E		"	"
3	NE1/4, NW1/4, SW1/4	23S	61E	10	"	"
3	N1/2, NW1/4, NE1/4, SW1/4	23S	61E	5	"	"
3	S1/2, S1/2, NW1/4, SW1/4	23S	61E	10	"	"
3	S1/2, NE1/4, NE1/4, SW1/4	23S	61E	5	"	"
3	SE1/4, NE1/4, SW1/4	23S	61E	10	"	"
3	S1/2, NE1/4, SW1/4, SW1/4	23S	61E	5	"	"
3	N1/2, SE1/4, SW1/4, SW1/4	23S	61E	5	"	"
3	N1/2, NE1/4, SE1/4, SW1/4	23S	61E	5	"	"
3	S1/2, SE1/4, SW1/4,	23S	61E	20	"	"

TOTAL AREA SERVED 185 ACRES APPROX.

ENGINEERS CERTIFICATE

I, RUSSELL AVERY, BEING FIRST DULY SWORN, AND SAY THAT THIS MAP, CONSISTING OF ONE SHEET, HAS BEEN CORRECTLY DRAWN TO THE DESIGNATED SCALE FROM FIELD NOTES OF A SURVEY MADE UNDER MY SUPERVISION AND DIRECTION BETWEEN THE 2nd AND 3rd DAY OF DECEMBER, 1975, THAT IT TRULY AND CORRECTLY REPRESENTS THE LOCATION AND EXTENT OF THE WORKS USED TO DIVERT WATER FROM AN UNDERGROUND SOURCE IN THE LAS VEGAS VALLEY BASIN, CLARK COUNTY, NEVADA, BY ARBY W. ALPER, FOR COMMERICAL AIRPORT PURPOSES UNDER APPLICATION NO. 25130 THAT THE POINT OF DIVERSION, THE LOCATION AND SIZE OF THE DIVERTING CHANNEL, ALL RESERVOIRS OR BASINS, THE LOCATION AND NAMES OF ALL OTHER WORKS WHICH CROSS OR CONNECT WITH THE WORKS, THE LOCATION AND DESCRIPTION OF ALL MEASURING DEVICES, THE LOCATION AND EXTENT OF LANDS, OWNED OR CONTROLLED BY THE APPLICANT, UPON WHICH WATER APPLIED FOR UNDER APPLICATION NO. 25130 IS USED, AND TOGETHER WITH THE AREA AND KIND OF CULTURE IN EACH 40 ACRE SUBDIVISIONS OR FRACTIONS THEREOF. THE AREAS SERVICED ARE FULLY AND CORRECTLY DESIGNATED THEREON.

Russell Avery

RUSSELL AVERY-STATE WATER RIGHTS SURVEYOR NO. 339

STATE OF NEVADA } SS
COUNTY OF CLARK }

SUBSCRIBED AND SWORN TO ME THIS 3rd DAY OF DECEMBER, 1975

NOTARY PUBLIC IN AND FOR CLARK COUNTY, NEVADA

1-15-77
MY COMMISSION EXPIRES

MAP TO ACCOMPANY PROOF OF BENEFICIAL USE UNDER APPLICATION NO. 25130
FOR: COMMERICAL AIRPORT PURPOSES
BY: ARBY W. ALPER
FROM AN UNDERGROUND SOURCE IN THE LAS VEGAS BASIN, CLARK COUNTY, NEVADA

AVERY & ASSOCIATES
CONSULTING ENGINEERS
1401 MARYLAND PARKWAY
PH (702) 385-3877
LAS VEGAS, NEVADA

25130 B1-10