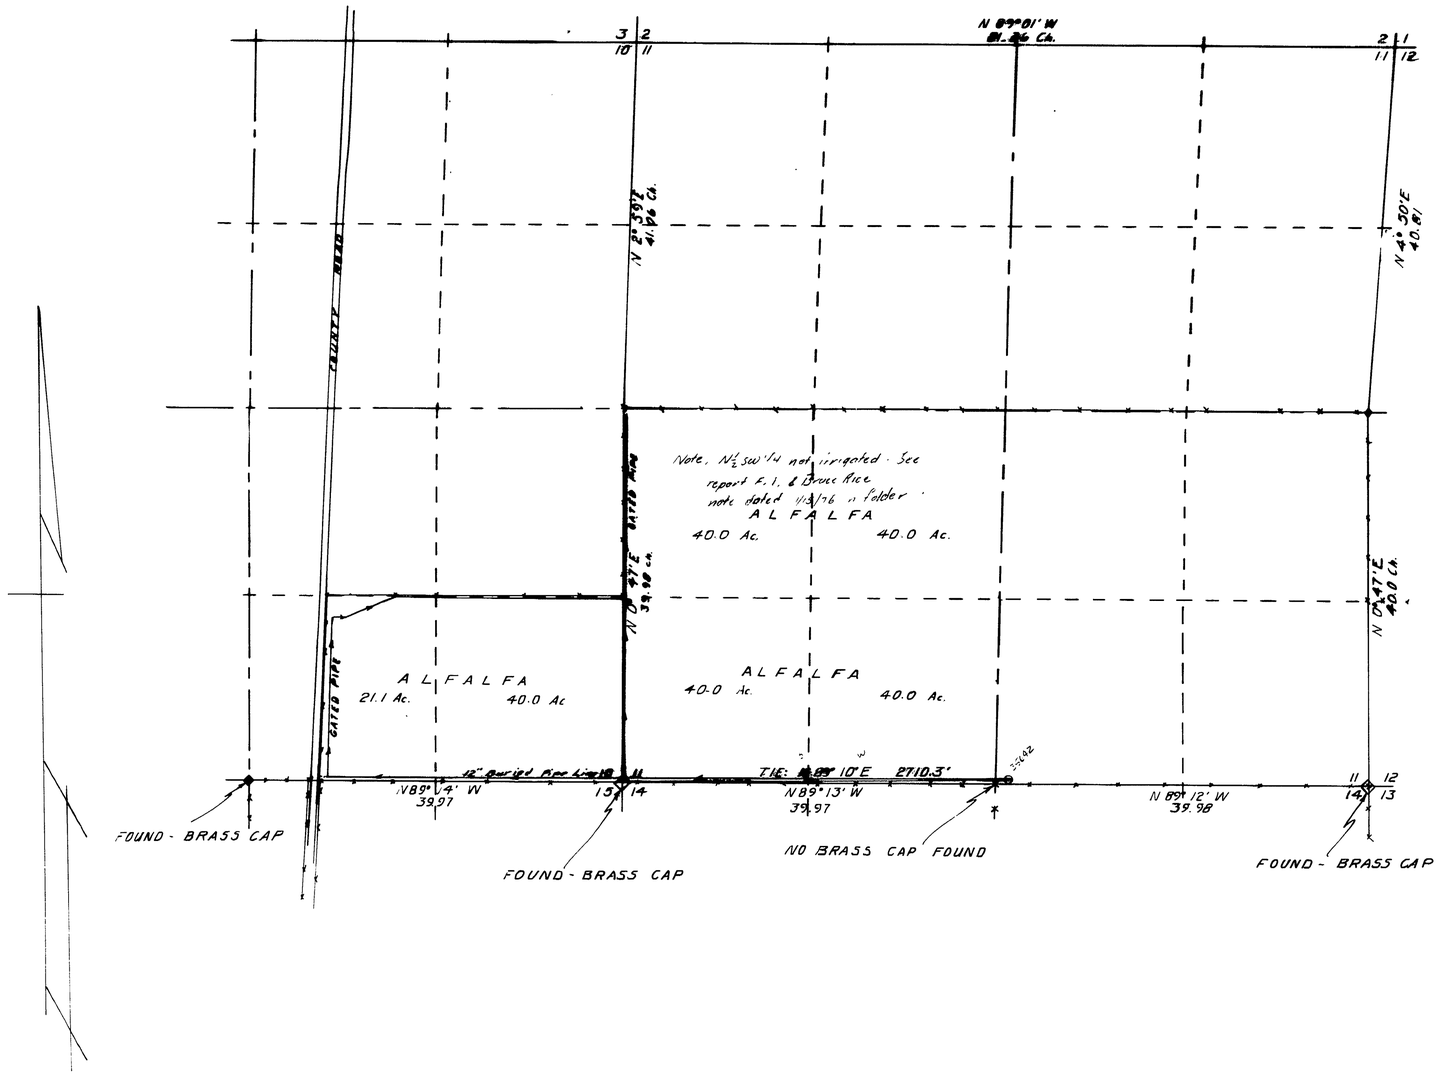

Section	Subdivision	Township	Range	Acres	Culture
10	SW¼ SE¼	40 N	33 E	21.1	ALFALFA
"	SE¼ SE¼	"	"	40.0	"
11	NE¼ SW¼	"	"	40.0	"
"	NW¼ SW¼	"	"	40.0	"
"	SW¼ SW¼	"	"	40.0	"
"	SE¼ SW¼	"	"	40.0	"
	TOTAL			221.1	

STATE OF NEVADA
COUNTY OF HUMBOLDT

I, [illegible] being first [illegible] sworn, depose and say that [illegible] map consisting of [illegible] sheets has been correctly drawn [illegible] the results of [illegible] and notes of a survey made [illegible] under my supervision and direction, ON THE 21ST DAY OF JULY 1976 [illegible] correctly represents the [illegible] and extent of the works [illegible] UNDERGROUND HUMBOLDT County by CHARLES N. GIORDANO for IRRIGATION & DOMESTIC purposes under Application No. 25181 [illegible] channel [illegible] devices [illegible] controlled by the [illegible] applied for under [illegible] No. 25181 is used together with [illegible] and [illegible] culture [illegible] the [illegible] and [illegible] named [illegible] crossed by [illegible] water [illegible]

[illegible] Surveyor No. 276

[illegible] 23rd [illegible] July [illegible] 1976

[illegible] Deputy

500' 0 500 1000 1500 2000

T. 40 N., R. 33 E., M.D.B.&M.

BASIS OF BEARINGS - DEPENDENT RESURVEY

FILED
1976
STATE ENGINEER'S OFFICE

CERTIFICATE No. 8927 ISSUED 2-11-77

1976 JUL 26 PM 2 40

35642

MAP
TO ACCOMPANY PROOF
OF BENEFICIAL USE

APPLICATION NO. 25181

BY CHARLES N. GIORDANO

FROM UNDERGROUND

IN HUMBOLDT COUNTY, NEVADA

35642 25181