AREAS OF BENEFICIAL USE

			Acres, Well #22314		Acres, Well #25339
NW¼ NW¼	Sec. 31	T.12N., R.20E.	37.8		0
SW¼ NW¼	"	" "	40.0		0
NE¼ NE¼	Sec. 36	T.12N., R.19E.	32.0		0
SE¼ NE¼	"	" "	11.8		0
NW¼ NE¼	"	" "	2.6		0
SW¼ SW¼	Sec. 30	T.12N., R.20E.	38.2		38.2
NW¼ SW¼	"	" "	40.0		40.0
SW¼ NW¼	"	" "	40.0		40.0
SE¼ SE¼	Sec. 25	T.12N., R.19E.	38.2		38.2
NE¼ SE¼	"	" "	40.0		40.0
SW¼ SE¼	"	" "	36.0		0
NW¼ SE¼	"	" "	35.1		0
SE¼ SW¼	"	" "	17.6		0
NE¼ SW¼	"	" "	20.6		0
		Total	429.9	Total	196.4

STATE OF NEVADA
COUNTY OF DOUGLAS

I, Robert Downer, being first duly sworn, depose and say that this map, consisting of 1 sheet, has been correctly drawn to the designated scale from field notes of surveys made by me on the dates shown on the applications; that it truly and correctly represents the actual location and extent of the works used to divert water from two wells by Alberta W. Lewallen, for irrigation purposes; that the points of diversion, the locations, sizes of diverting channels, location and extent of lands owned by the applicant, upon which water applied for under Application Nos. 22314 and 25339 is used, together with the area and kind of culture in each 40 acre subdivision and the locations and names of all other works or streams which are crossed by or connected with said works are fully and correctly designated thereon.

Robert W. Downer
State Water Rights Surveyor #314

Subscribed and sworn to before me
this 31st day of Dec., 1974.
Notary Public in and for Douglas Co., Nevada.
Carlene A. Farris

CARLENE A. FARRIS
NOTARY PUBLIC STATE OF NEVADA
APPOINTMENT RECORDED IN DOUGLAS COUNTY
My Appointment Expires April 3, 1978

CERTIFICATE No 8514 ISSUED 7/16/75

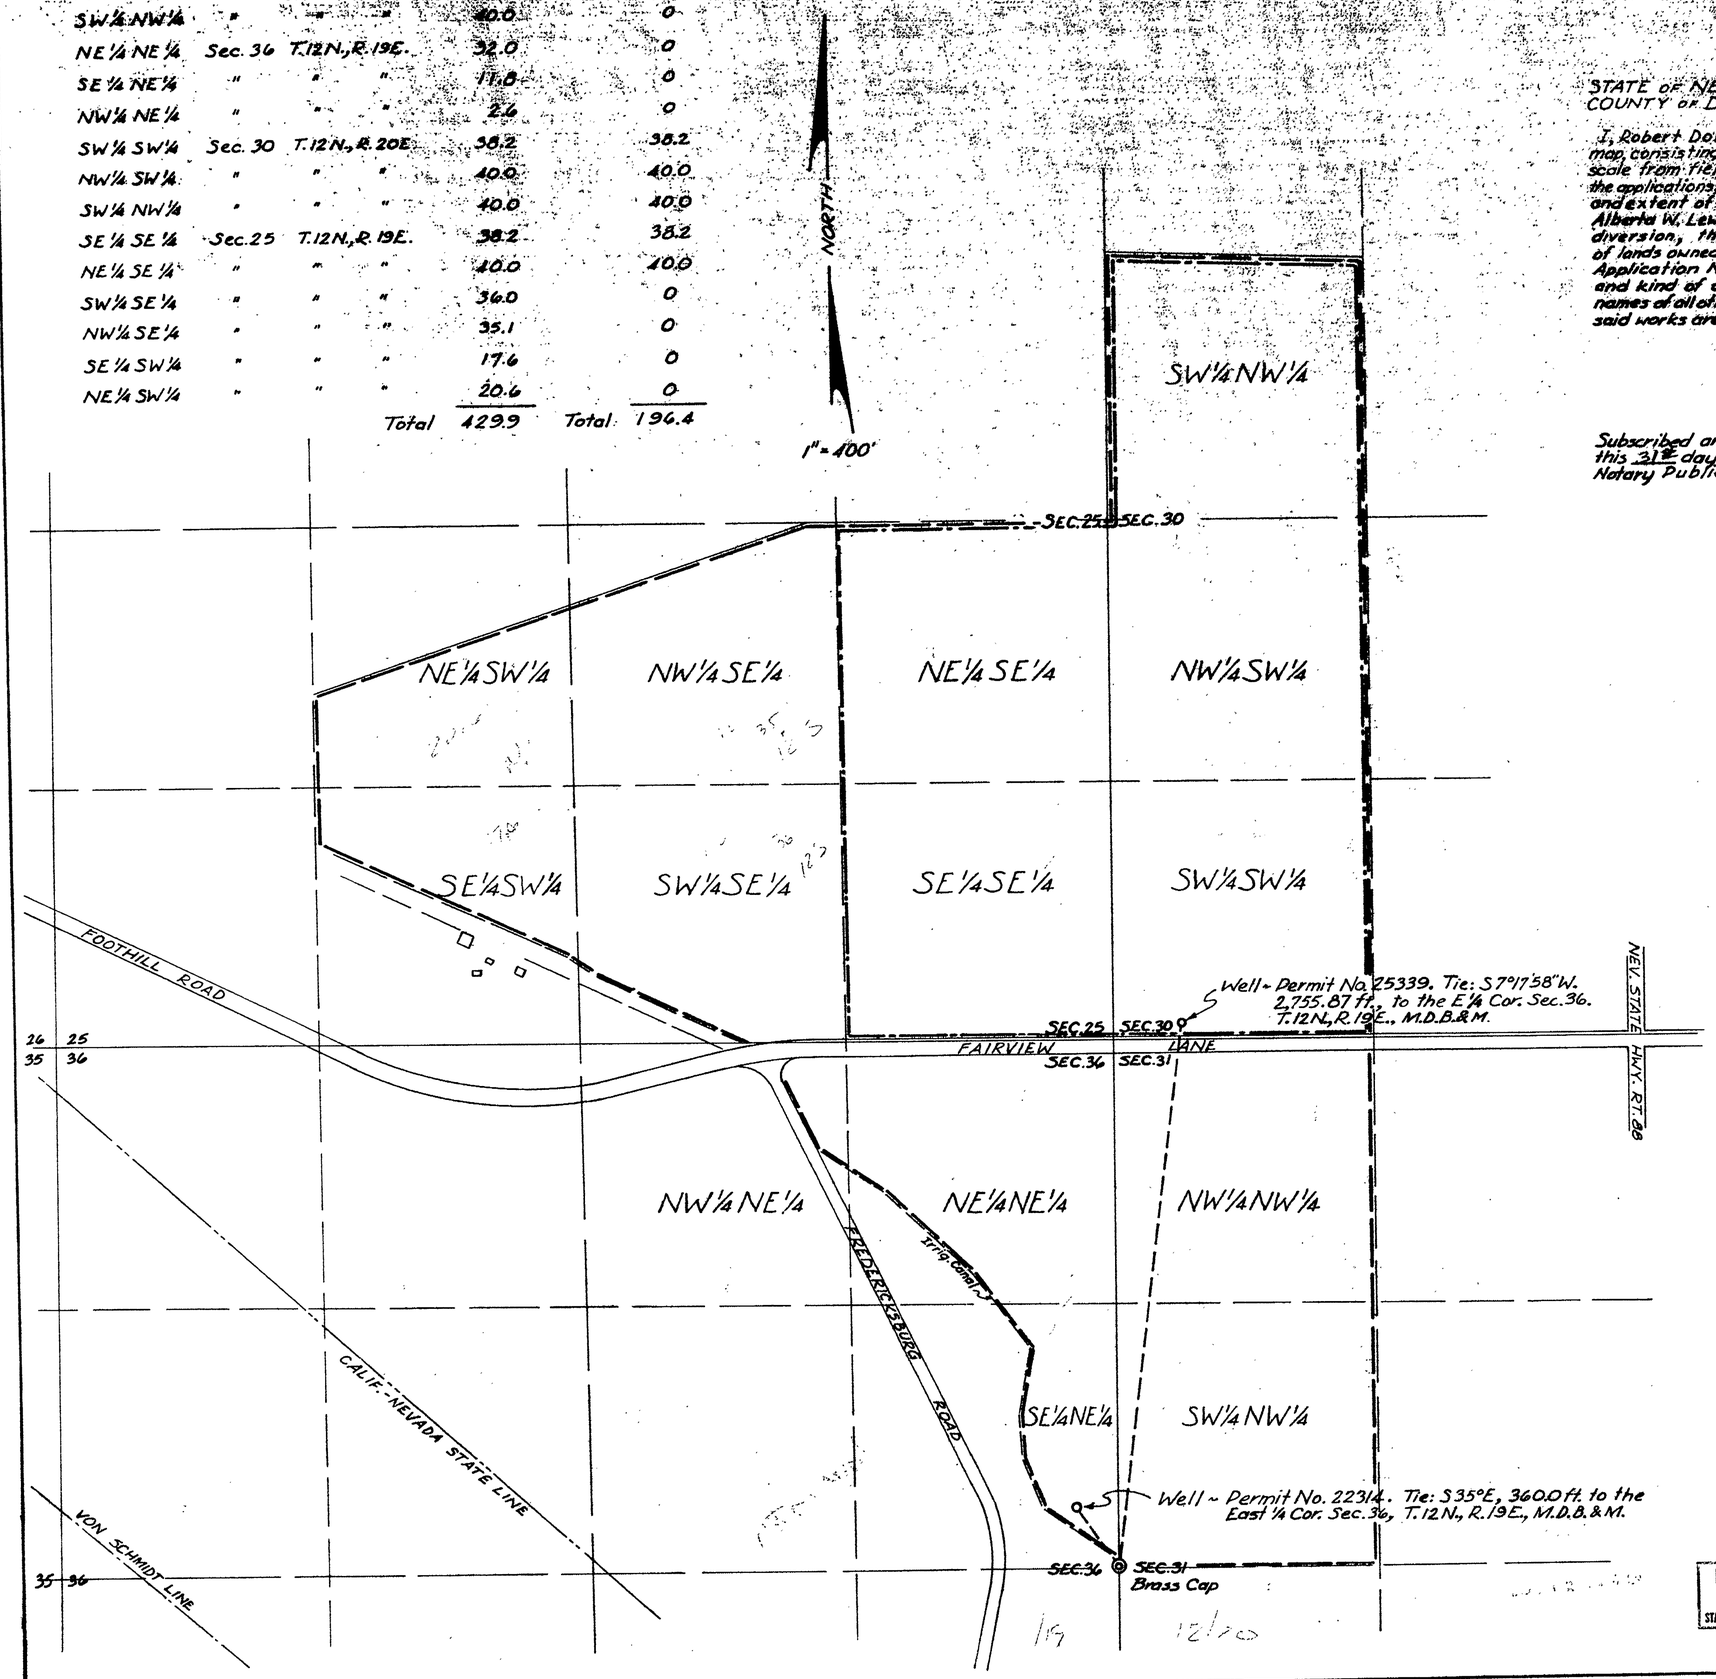

0 500 1000
FEET

FILED
JAN 2 1975
STATE ENGINEER'S OFFICE

MAP
TO ACCOMPANY PROOF OF BENEFICIAL USE FOR IRRIGATION PURPOSES UNDER APPLICATION NOS. 22314 AND 25339
BY ALBERTA W. LEWALLEN
IN CARSON VALLEY, DOUGLAS CO., NEVADA

DOWNER ENGINEERING DEC. 1970

25339