SECTION	SUBDIVISION	TOWN-SHIP	RANGE	CULTIVATED ACREAGE	DESCRIPTION OF CULTURE	DATE OF FIRST CULTURE
21	NW1/4 SE1/4	17N	25E	6	PERMANENT PASTURE	
"	NE1/4 SE1/4	"	"	30	"	
"	SE1/4 SE1/4	"	"	40	"	
"	SW1/4 SE1/4	"	"	33	"	
22	NW1/4 SW1/4	"	"	40	"	
"	NE1/4 SW1/4	"	"	33	"	
"	SE1/4 SW1/4	"	"	7	"	
"	SW1/4 SW1/4	"	"	22	"	
28	NW1/4 NE1/4	"	"	40	"	
"	NE1/4 NE1/4	"	"	32	"	
"	SE1/4 NE1/4	"	"	19	"	
"	SW1/4 NE1/4	"	"	31	"	
"	NW1/4 NW1/4	"	"	20	"	
"	NE1/4 NW1/4	"	"	35	"	
"	SE1/4 NW1/4	"	"	40	"	
"	SW1/4 NW1/4	"	"	"	"	
"	NW1/4 SE1/4	"	"	13	"	
"	NW1/4 SW1/4	"	"	38	"	
"	NE1/4 SW1/4	"	"	40	"	
					"	
29	SE1/4 NE1/4	"	"	10	"	
"	NE1/4 SE1/4	"	"	2	"	

TOTAL = 571

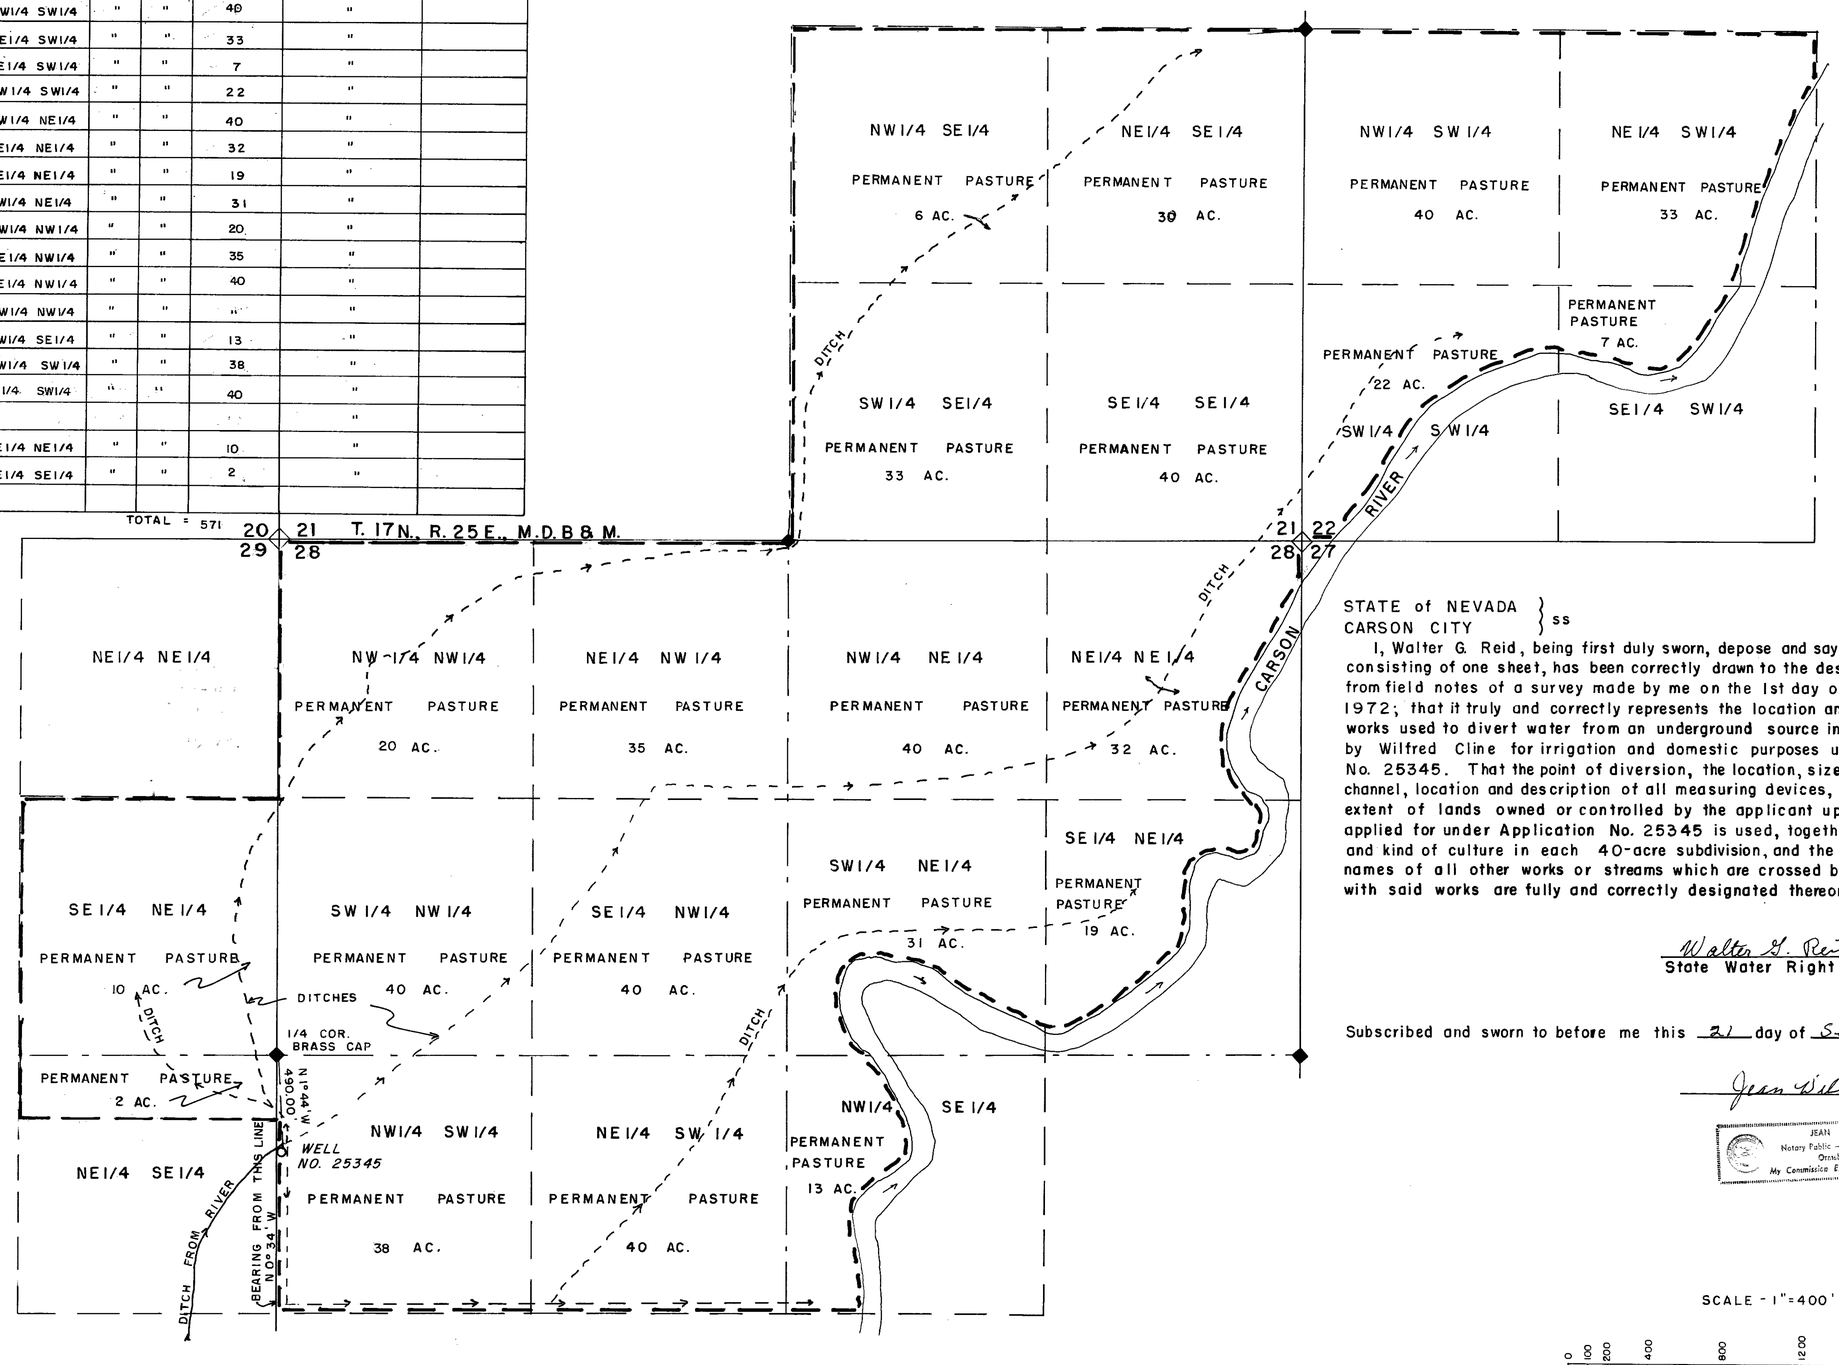

STATE of NEVADA }
CARSON CITY } ss

I, Walter G. Reid, being first duly sworn, depose and say that this map, consisting of one sheet, has been correctly drawn to the designated scale from field notes of a survey made by me on the 1st day of September, 1972; that it truly and correctly represents the location and extent of the works used to divert water from an underground source in Lyon County, by Wilfred Cline for irrigation and domestic purposes under Application No. 25345. That the point of diversion, the location, size of the diverting channel, location and description of all measuring devices, the location and extent of lands owned or controlled by the applicant upon which water applied for under Application No. 25345 is used, together with the area and kind of culture in each 40-acre subdivision, and the location and names of all other works or streams which are crossed by or connected with said works are fully and correctly designated thereon.

Walter G. Reid
State Water Right Surveyor

Subscribed and sworn to before me this 21 day of Sept., 1972.

Jean Williams

JEAN WILLIAMS
Notary Public — State of Nevada
Ormsby County
My Commission Expires Sept. 24, 1973

SCALE - 1"=400'

0 100 200 400 800 1200 1600 2000

MAP TO ACCOMPANY
PROOF OF BENEFICIAL USE
UNDER APPLICATION NO. 25345
FOR IRRIGATION AND DOMESTIC BY
WILFRED CLINE
FROM UNDERGROUND SOURCE

CERTIFICATE No. 8019 ISSUED 2-1-73

FILED
SEP 21 1972
STATE ENGINEER'S OFFICE

25345