SECTION	SUBDIVISION	TWP.	RANGE	CULTIVATED ACREAGE	DESCRIPTION OF CULTURE	DATE OF FIRST CULTURE
3	SE1/4 SE1/4	31 N.	59E.	0.1	ALFALFA	
10	NE1/4 NE1/4	"	"	7.0	"	
"	NW1/4 NE1/4	"	"	0.9	"	
"	SE1/4 NE1/4	"	"	1.6	GARDEN	
"	SW1/4 NE1/4	"	"	2.2	"	
"	SW1/4 NE1/4	"	"	4.0	POTATOES	
"	SW1/4 NE1/4	"	"	15.6	CLOVER	
"	NW1/4 SE1/4	"	"	4.4	"	
"	SW1/4 NE1/4	"	"	1.0	GARDEN	

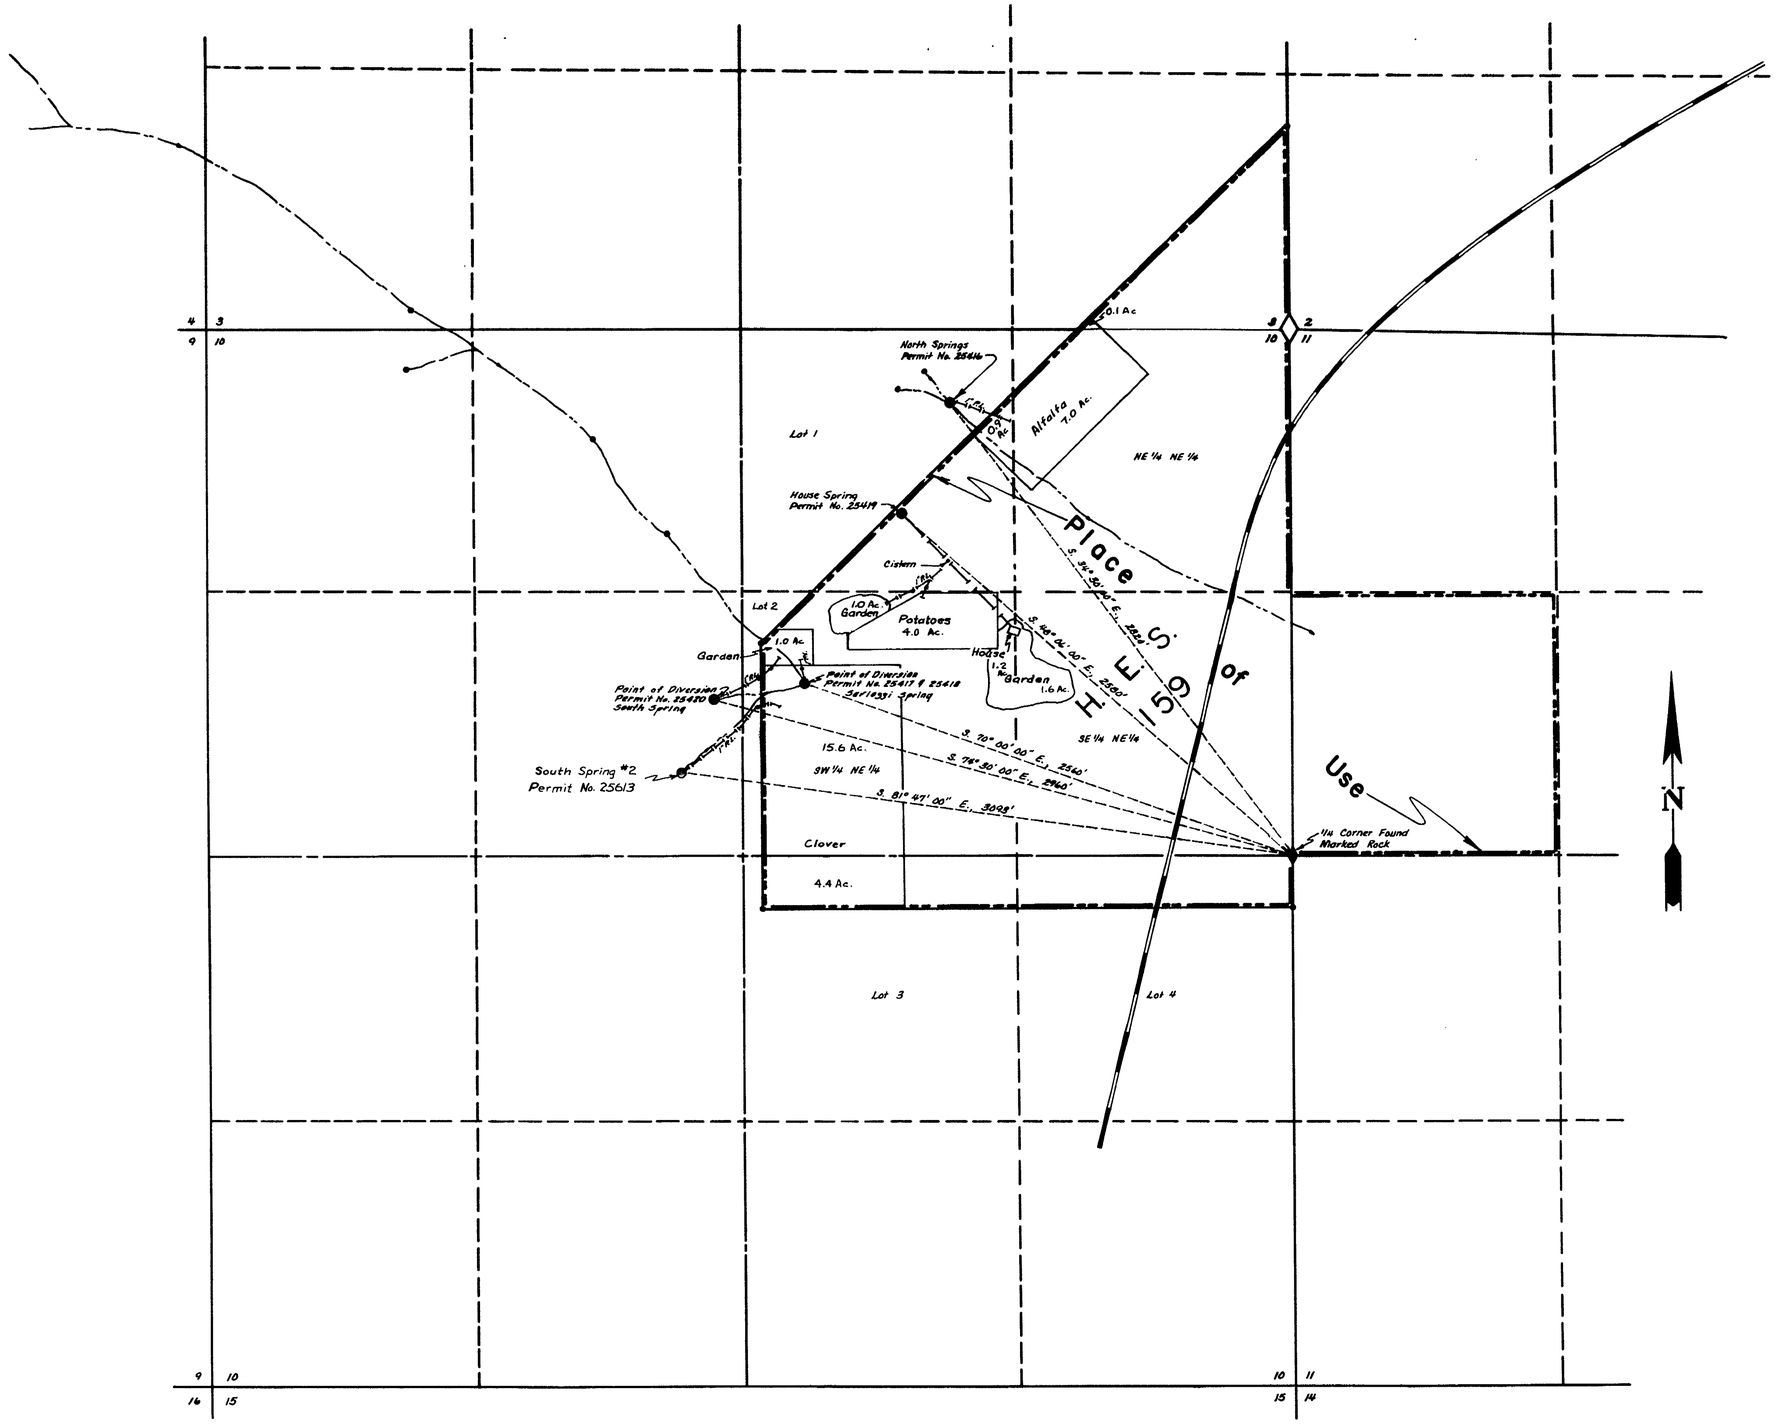

25416 CERTIFICATE No. 8928 ISSUED 2-11-77

25418 CERTIFICATE No. 8929 ISSUED 2-11-77

T. 31 N., R. 59 E., M.D.B.&M. 25419 CERTIFICATE No. 8956 ISSUED 2-18-77

CERTIFICATE No. 8267 ISSUED 4-12-74

STATE OF NEVADA
COUNTY OF ELKO ss

I, Mark Chilton, being first duly sworn, depose and say that this map, consisting of one sheet, has been correctly drawn to the designated scale from field notes of a survey made under my supervision and direction, on the 20 th day of August, 1973, that it truly and correctly represents the proposed location and extent of the works used to divert water from an **UNDERGROUND SOURCE** in **ELKO COUNTY** for **IRRIGATION** and **DOMESTIC PURPOSES** by **M. L. TATE** under Applications No. 25417, 25418 & 25420. That the point of diversion, the location, size of the diverting channel, location and description of all measuring devices, the location and extent of lands owned or controlled by the applicant upon which water applied for under Applications No. 25417, 25418 & 25420 is used, together with the areas and kind of culture in each 40-acre subdivision, and the location and names of all other works or streams which are crossed by or connected with said works are fully and correctly designated thereon.

REGISTERED PROFESSIONAL ENGINEER STATE OF NEVADA
MARK CHILTON
LAND SURVEYOR
CIVIL
No. 278

Mark Chilton
State Water Rights Surveyor No. 278

Subscribed and sworn to before me this 28th day of Dec 1973.
Notary Public in and for Elko County, Nevada.

Gina Bernadet

Gina Bernadet
Notary Public State of Nevada
ELKO COUNTY, NEVADA
Commission Expires May 2, 1974

BASIS OF BEARINGS
Township Plats

0 400 800 1200 1600 2000
Scale: 1" = 400'

FILED
JAN 7 1974
STATE ENGINEER'S OFFICE

OFFICE
STATE ENGINEER
1974 JAN 7 AM 11 17

NO.	BY	DATE	DESCRIPTION	CHK'D	APP'D
			REVISIONS		

DRAWN BY cb
JOB NO. 2104-GE
APPROVED BY M.C.
DATE November, 1973

MAP

TO ACCOMPANY PROOF OF BENEFICIAL USE
UNDER APPLICATIONS NO. 25417, 25418 & 25420

FOR IRRIGATION AND DOMESTIC PURPOSES
BY M. L. TATE
FROM AN UNDERGROUND SOURCE
IN ELKO COUNTY, NEVADA

CHILTON ENGINEERING
451 COURT STREET ELKO, NEVADA

W73029 0

25419 25418 25416 25420