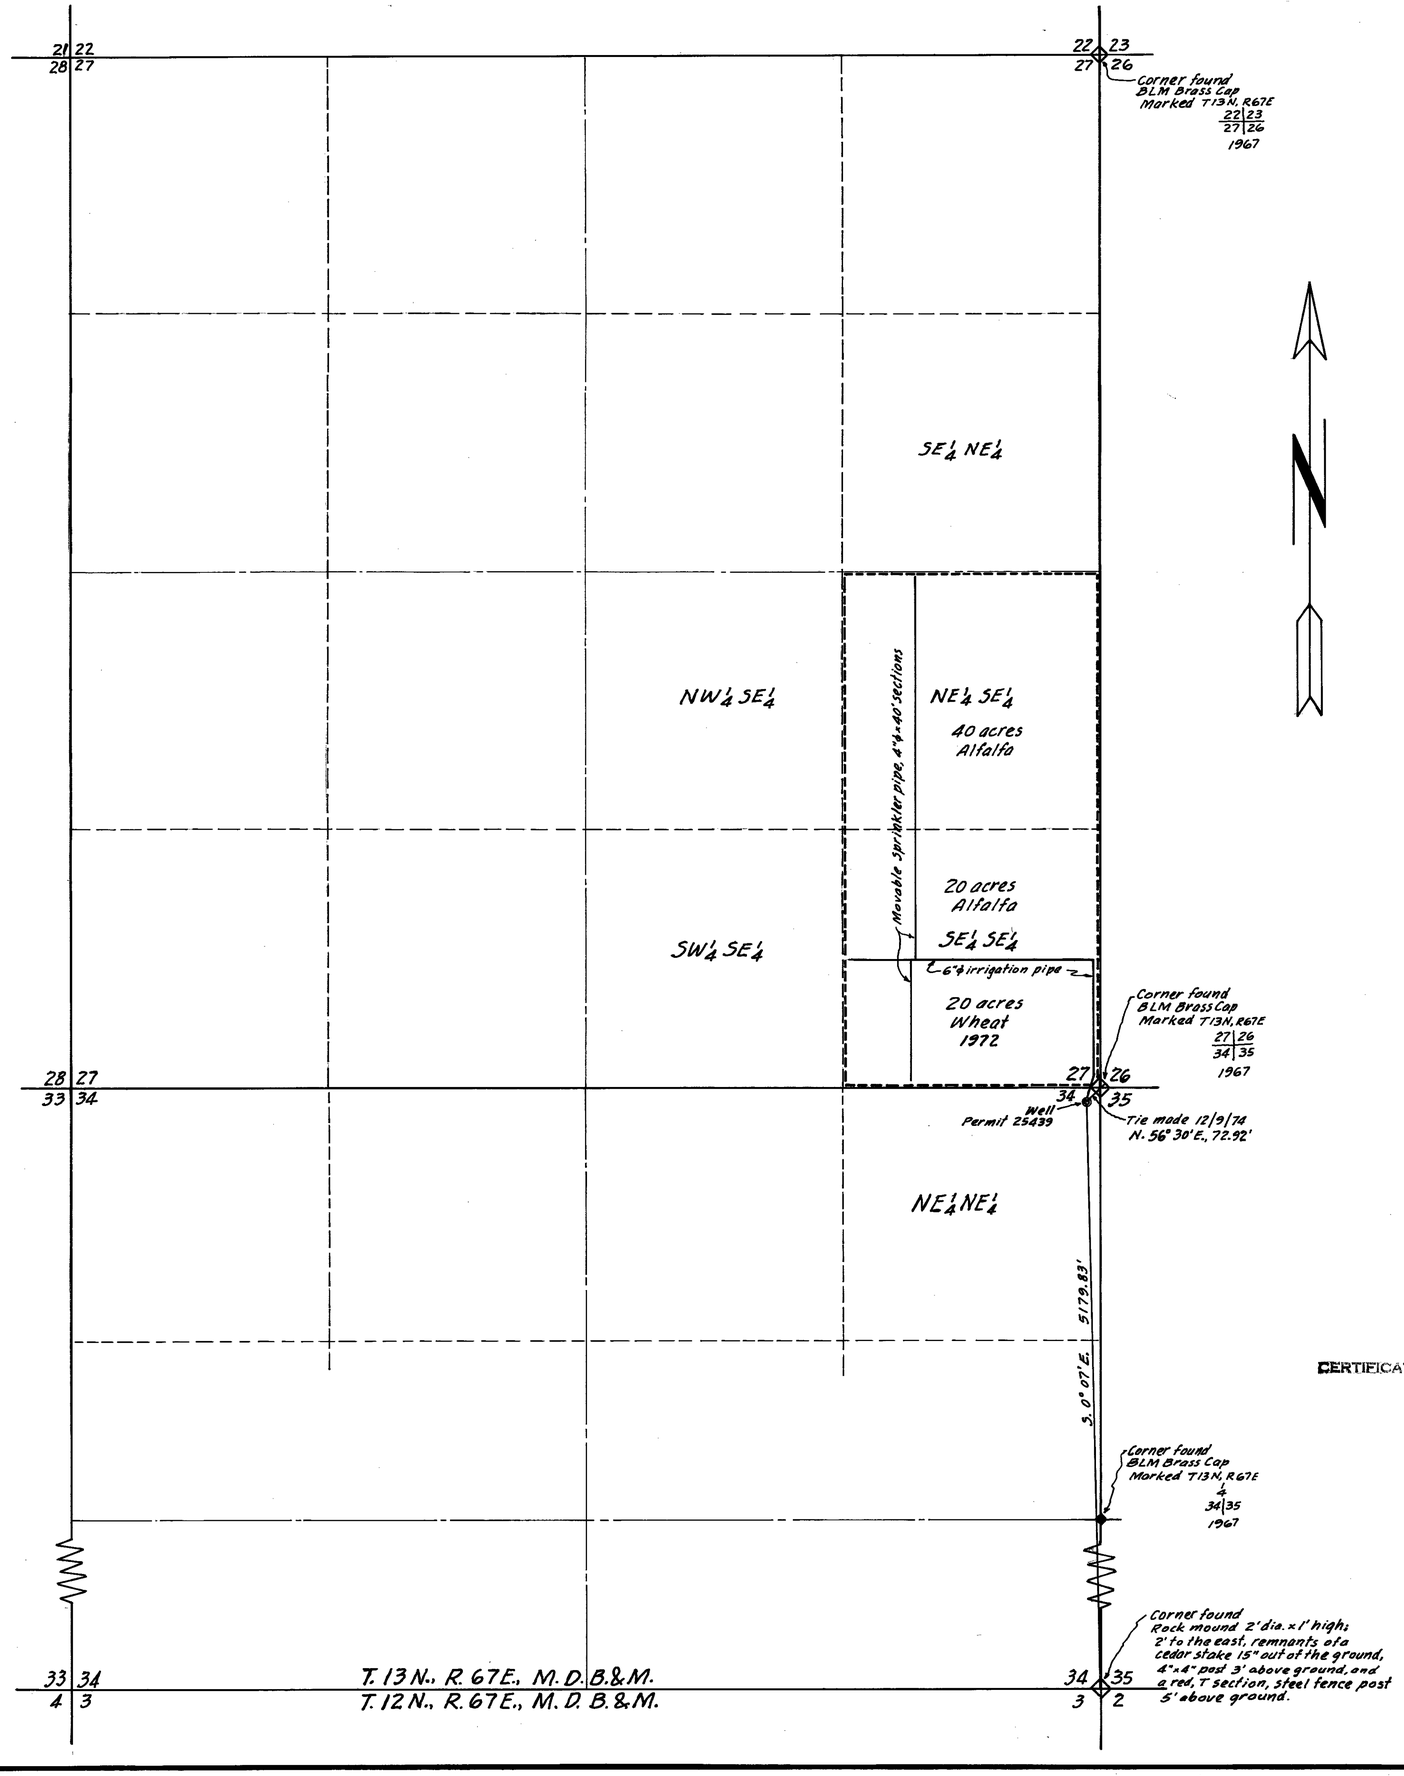

CULTURAL MAP TABULATION

Section	Sub-division	Town-ship	Range	Cultivated Acreage	Description of Culture	Date of First Culture
27	NE¼ SE¼	13 N.	67 E.	40 acres	Alfalfa	
27	SE¼ SE¼	13 N.	67 E.	20 acres	Alfalfa	
27	SE¼ SE¼	13 N.	67 E.	20 acres	Wheat	

STATE OF NEVADA }
COUNTY OF WHITE PINE } S.S.

I, Henry C. Conrad, being first duly sworn, depose and say that this map, consisting of one sheet, has been correctly drawn to the designated scale from field notes of a survey made by me, between the 9th and 11th days of December, 1974; that it truly and correctly represents the location and extent of the works used to divert water from an underground source in White Pine County, by Ursel C. Rhodes for irrigation and domestic purposes under Application No. 25439. That the point of diversion, the location, size of the diverting channel, location and description of all measuring devices, the location and extent of lands owned or controlled by the applicant upon which water applied for under Application No. 25439 is used, together with the area and kind of culture in each 40-acre subdivision, and the location and names of all other works or streams which are crossed by or connected with said works are fully and correctly designated thereon.

Henry C. Conrad
State Water Right Surveyor

Subscribed and sworn to before me
this 12th day of December 1974.

Robert V. Simon
Notary Public in and for
White Pine County, Nevada.

ROBERT V. SIMON
Notary Public in and for the State of Nevada
White Pine County
My Commission Expires May 20, 1977

CERTIFICATE NO. 9213 ISSUED 4-27-78

FILED
DEC 18 1974
STATE ENGINEER'S OFFICE

0 400 800 1200 1600 2000
Scale ~ 1" = 400'

MAP
TO ACCOMPANY PROOF OF
BENEFICIAL USE UNDER
APPLICATION NO. 25439
FOR IRRIGATION & DOMESTIC
BY URSEL C. RHODES
FROM UNDERGROUND SOURCE

Drawn JHCC December 11, 1974.

79728 II 79725 25439