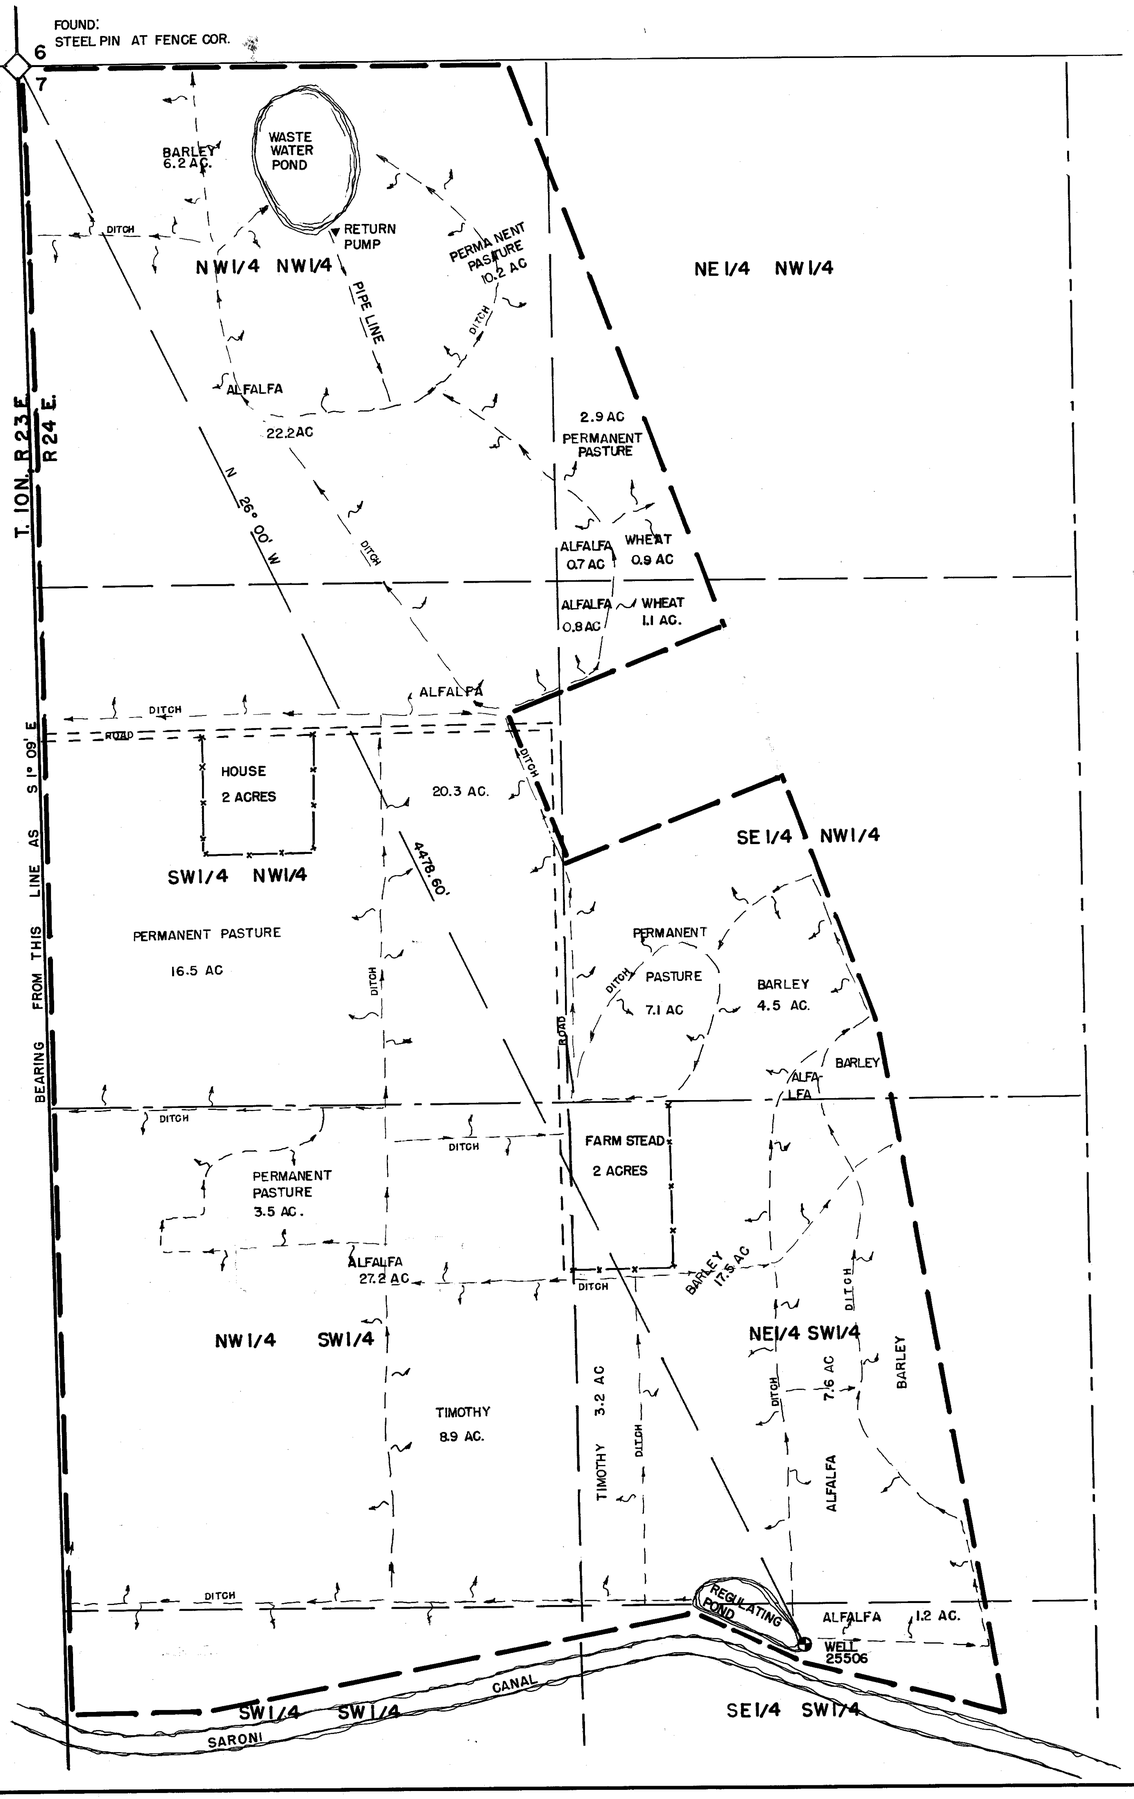

SECTION	SUBDIVISION	TOWN-SHIP	RANGE	CULTIVATED ACREAGE	DESCRIPTION OF CULTURE	DATE OF FIRST CULTURE
7	NW1/4 NW1/4	10N	24 E	10.2	PERMANENT PASTURE	
"	" "	"	"	22.2	ALFALFA	
"	" "	"	"	6.2	BARLEY	
"	NE1/4 NW1/4	"	"	0.7	ALFALFA	
"	" "	"	"	2.9	PERMANENT PASTURE	
"	" "	"	"	0.9	WHEAT	
"	SE1/4 NW1/4	"	"	1.1	"	
"	" "	"	"	0.8	ALFALFA	
"	" "	"	"	4.5	BARLEY	
"	" "	"	"	7.1	PERMANENT PASTURE	
"	SW1/4 NW1/4	"	"	16.5	" "	
"	" "	"	"	20.3	ALFALFA	
"	NW1/4 SW1/4	"	"	27.2	"	
"	" "	"	"	3.5	PERMANENT PASTURE	
"	" "	"	"	8.9	TIMOTHY	
"	NE1/4 SW1/4	"	"	3.2	"	
"	" "	"	"	7.6	ALFALFA	
"	" "	"	"	17.5	BARLEY	
"	SE1/4 SW1/4	"	"	1.2	ALFALFA	

TOTLE ACREAGE = 162.5

STATE OF NEVADA }
CARSON CITY } S.S.

I, Walter G. Reid, being first duley sworn, depose and say that this map, consisting of one sheet, has been correctly drawn to the designated scale from field notes of a survey made by me on April 22nd., 1974, that it truly and correctly represents the location and extent of the works used to divert water from an underground source in Lyon County by Mina Albright for irrigation and domestic purposes under Application No. 25506. That the point of diversion, the location, size of the diverting channel, location and description of all measuring devices, the location and extent of all lands owned or controlled by the applicant upon which water applied for under Application No. 25506 is used, together with the area and kind of culture in each 40-acre subdivision, and the location and names of all other works or streams which are crossed by or connected with said works are fully and correctly designated thereon.

Walter G. Reid
State Water Right Surveyor

Subscribed and sworn to before me this 13th day May 1974.

JEAN WILLIAMS
Notary Public — State of Nevada
Carson City
My Commission Expires Sept. 24, 1977

Jean Williams

SCALE 1" = 200'

0 50 100 200 400 600 800

CERTIFICATE No. 8424 ISSUED 2-4-75

FILED
MAY 13 1974
STATE ENGINEER'S OFFICE

MAP TO ACCOMPANY PROOF
OF BENEFICIAL USE UNDER
APPLICATION NO. 25506
FOR IRRIGATION & DOMESTIC US
BY MINA ALBRIGHT
FROM UNDERGROUND SOURCE

849 14 T 849 13 T 2 506