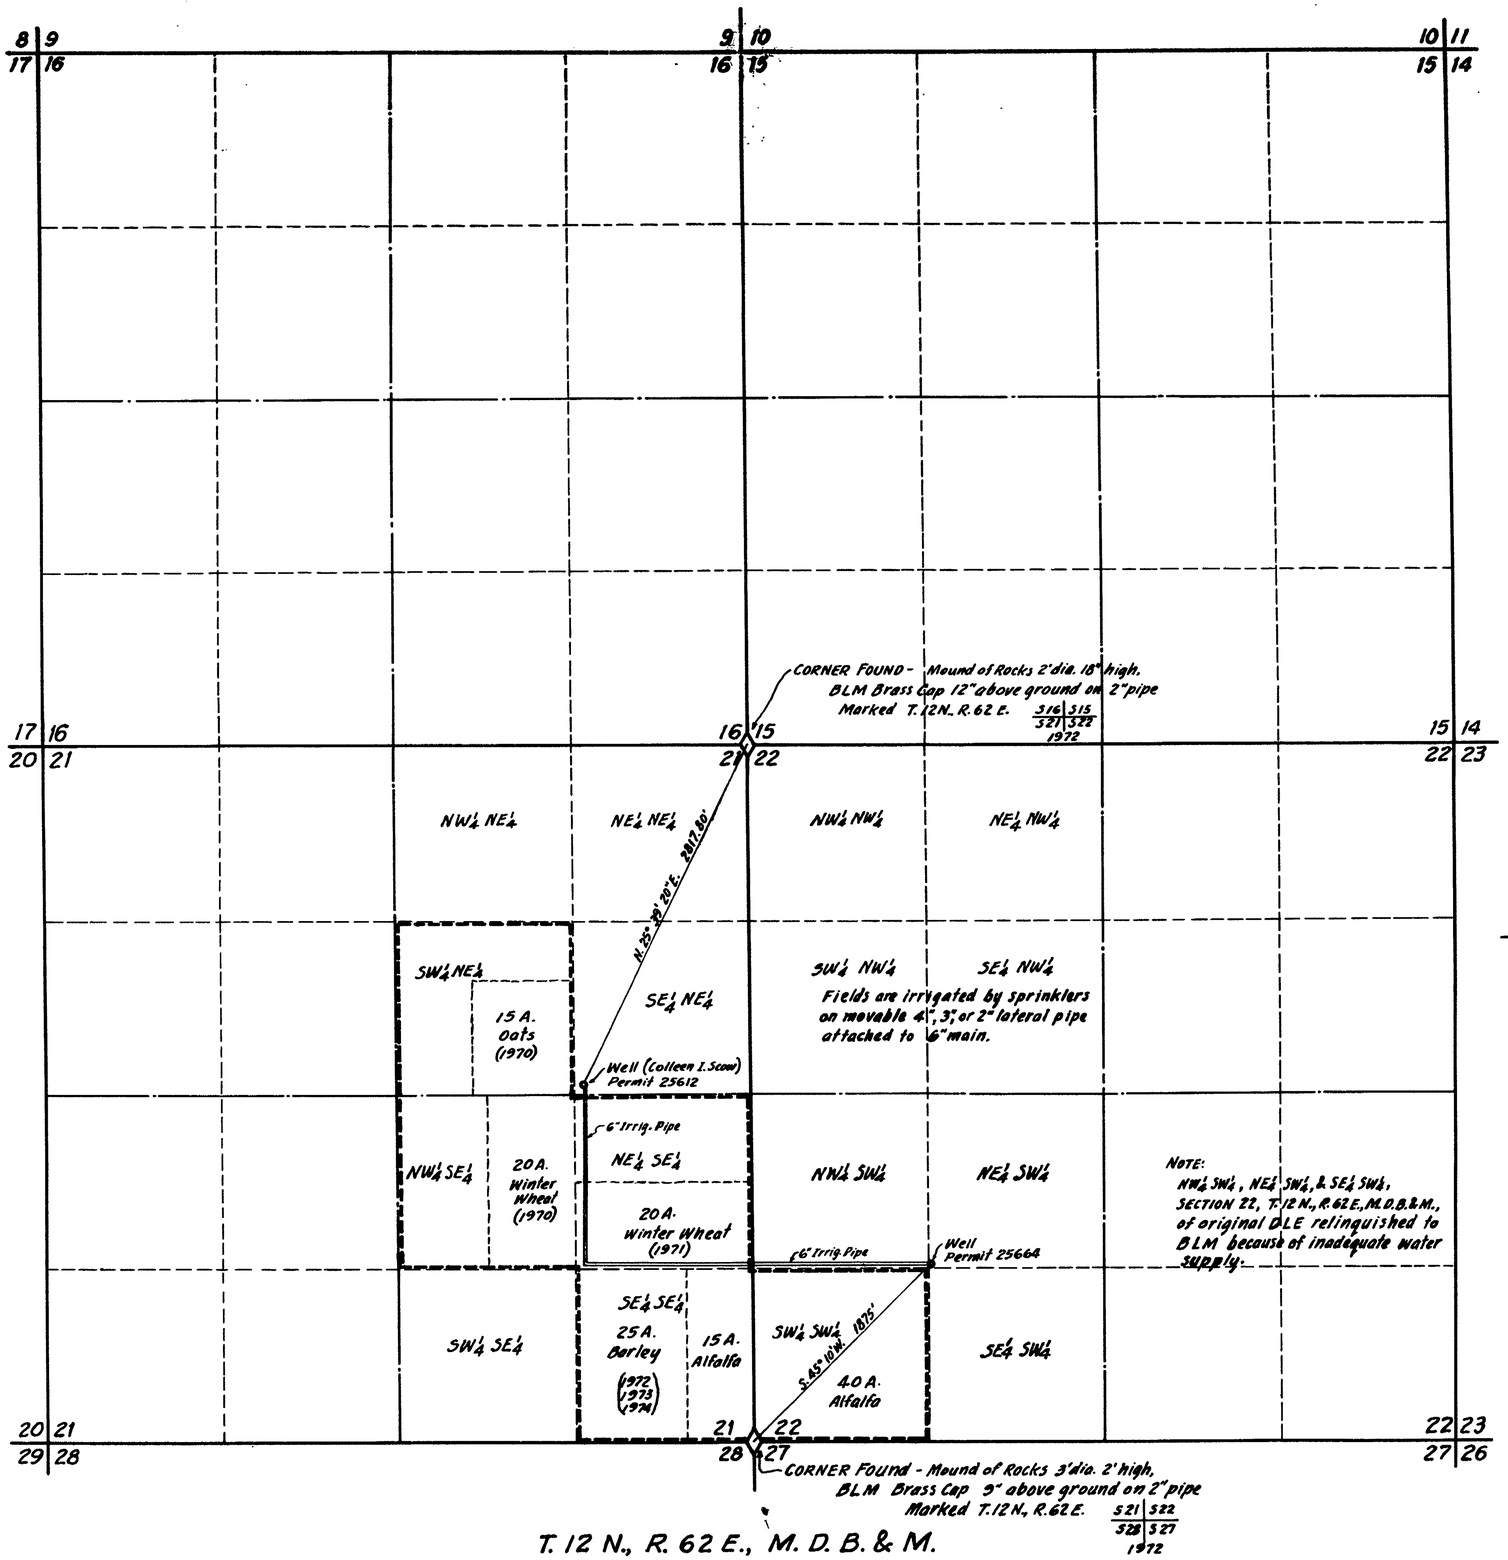

T. 12 N., R. 62 E., M. D. B. & M.

CULTURAL MAP TABULATION

Section	Sub-division	Town-ship	Range	Cultivated Acreage	Description of Culture	Date of First Culture
21	SW¼ NE¼	12 N.	62 E.	15	Oats	
21	NW¼ SE¼	12 N.	62 E.	20	Winter Wheat	
21	NE¼ SE¼	12 N.	62 E.	20	Winter Wheat	
21	SE¼ SE¼	12 N.	62 E.	25	Barley	
21	SE¼ SE¼	12 N.	62 E.	15	Alfalfa	
22	SW¼ SW¼	12 N.	62 E	40	Alfalfa	

STATE OF NEVADA }
COUNTY OF WHITE PINE } S.S.

I, Henry C. Conrad, being first duly sworn, depose and say that this map, consisting of one sheet, has been correctly drawn to the designated scale from field notes of a survey made by me, between the 27th and 29th days of August, 1975, that it truly and correctly represents the location and extent of the works used to divert water from an underground source in White Pine County, by Clinton Gardner Scow for irrigation and domestic purposes under Application No. 25664. That the point of diversion, the location, size of the diverting channel, location and description of all measuring devices, the location and extent of lands owned or controlled by the applicant upon which water applied for under Application No. 25664 is used, together with the area and kind of culture in each 40-acre subdivision, and the locations and names of all other works or streams which are crossed by or connected with said works are fully and correctly designated thereon.

Henry C. Conrad
State Water Right Surveyor

Subscribed and sworn to before me this 2nd day of September 1975.

Robert V. Simon
Notary Public in and for
White Pine County, Nevada.

ROBERT V. SIMON
Notary Public — State of Nevada
White Pine County
My Commission Expires May 20, 1977

0 600 1200 1800 2400
Scale 1 in. = 600 ft.

FILED
SEP 4 1975
STATE ENGINEER'S OFFICE

STATE OFFICE
1975 SEP 4 PM 2 41

CERTIFICATE No. 8856 ISSUED 10-6-76

MAP
TO ACCOMPANY PROOF OF BENEFICIAL USE UNDER APPLICATION No. 25664 FOR IRRIGATION & DOMESTIC BY CLINTON GARDNER SCOW FROM UNDERGROUND SOURCE

Drawn HCC August 30, 1975.

25664