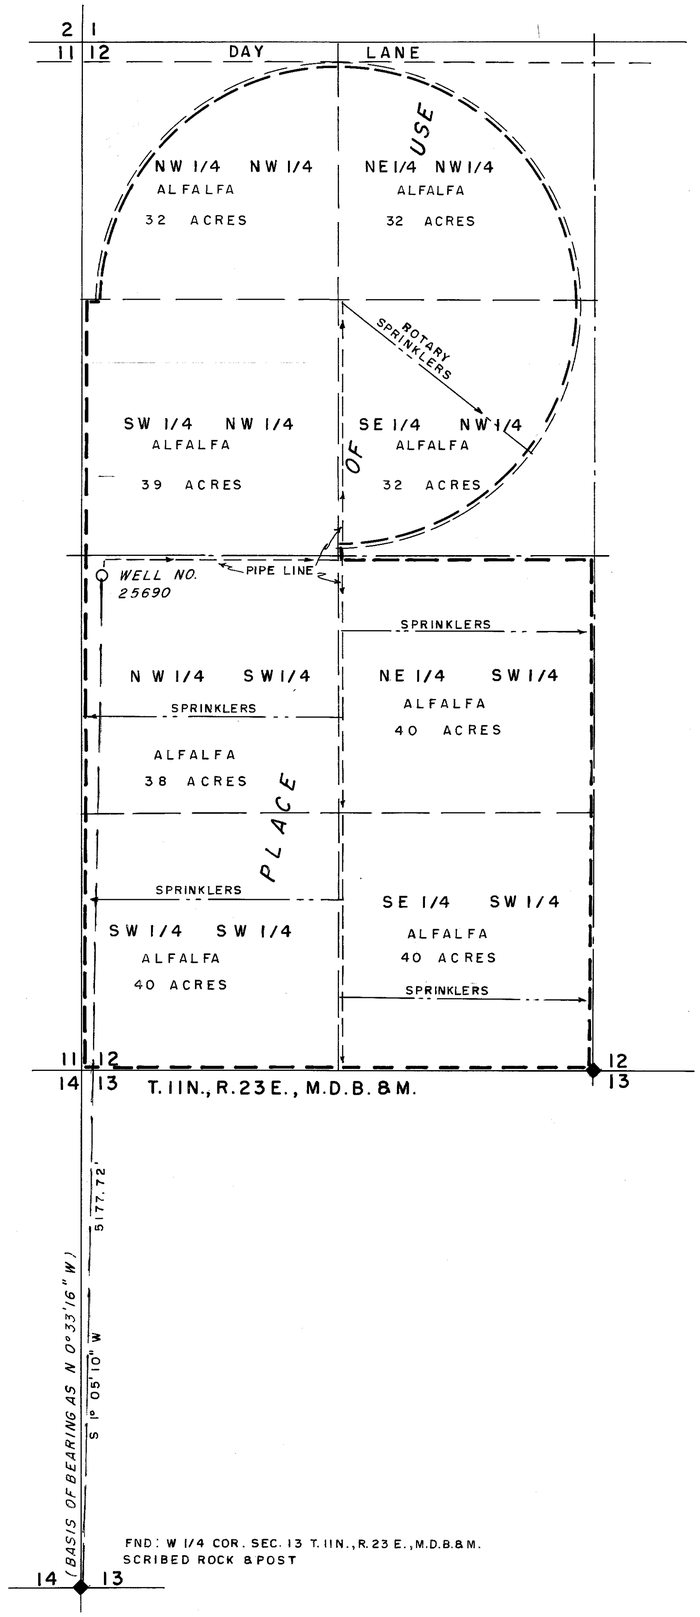

SECTION	SUBDIVISION	TOWN-SHIP	RANGE	CULTIVATED ACREAGE	DESCRIPTION OF CULTURE	DATE OF FIRST CULTURE
12	NW 1/4 NW 1/4	11 N.	23 E.	32	ALFALFA	
12	NE 1/4 NW 1/4	11 N.	23 E.	32	ALFALFA	
12	SW 1/4 NW 1/4	11 N.	23 E.	39	ALFALFA	
12	SE 1/4 NW 1/4	11 N.	23 E.	32	ALFALFA	
12	NW 1/4 SW 1/4	11 N.	23 E.	38	ALFALFA	
12	NE 1/4 SW 1/4	11 N.	23 E.	40	ALFALFA	
12	SW 1/4 SW 1/4	11 N.	23 E.	40	ALFALFA	
12	SE 1/4 SW 1/4	11 N.	23 E.	40	ALFALFA	
				293		

STATE OF NEVADA }
CARSON CITY } s.s.

I, Walter G. Reid, being first duly sworn, depose and say that this map, consisting of one sheet, has been correctly drawn to the designated scale from field notes of a survey made by me, on the 9th. day of December 1976, that it truly and correctly represents the location and extent of the works used to divert water from underground source in Lyon County, by Max W. & Frances M. Schlutzmeyer and Kit C. & Melba Jo. Medlin for irrigation and domestic purposes under Application No. 25690. That the point of diversion, the location, size of the diverting channel, location and description of all measuring devices, the location and extent of the lands owned or controlled by the applicant upon which water applied for under Application No. 25690 is used, together with the area and kind of culture in each 40-acre subdivision, and the locations and names of all other works or streams which are crossed by or connected with said works are fully and correctly designated thereon.

Walter G. Reid
State Water Right Surveyor

Subscribed and sworn to before me this 17th day of Dec. 1976.

Jean Williams

JEAN WILLIAMS
Notary Public — State of Nevada
Carson City
My Commission Expires Sept. 24, 1977

SCALE 1" = 400'

0 100 200 400 800 1200 1600 2000

CERTIFICATE No. 9215 ISSUED 4-27-78

FILED
DEC 17 1976
STATE ENGINEER'S OFFICE

See Relinquishment Map

MAP TO ACCOMPANY PROOF
OF BENEFICIAL USE UNDER
APPLICATION NO. 25690
FOR IRRIGATION & DOMESTIC
BY MAX W. & FRANCES M. SCHLUTZMEYER
& KIT C. & MELBA JO. MEDLIN
FROM UNDERGROUND SOURCE

76823 66561 T 25690