SECTION	SUBDIVISION	TOWN-SHIP	RANGE	CULTIVATED ACREAGE	DESCRIPTION OF CULTURE	DATE OF FIRST CULTURE
17	NW1/4 NE1/4	35 N.	58 E.	40.910 Acs.	Meadow Hay	
17	NE 1/4 NE1/4	35 N.	58 E.	23.090 Acs.	Meadow Hay	
17	NE 1/4 NE 1/4	35 N.	58 E.	12.650 Acs.	Pasture	
17	SW 1/4 NE 1/4	35 N.	58 E.	12.830 Acs.	Meadow Hay	
17	SE 1/4 NE 1/4	35 N.	58 E	0.720 Acs.	Meadow Hay	
		TOTAL ACREAGE = 90.200 Acs.				

STATE OF NEVADA
County of Elko } ss.

I, Walter L. Neitz, being first duly sworn, depose and say that this map, consisting of one sheet, has been correctly drawn to the designated scale from field notes of a survey made under my supervision and direction between the 9 th. day of December, 1969 and the 11 th. day of Dec., 1969, that it truly and correctly represents the proposed location and extent of the works used to divert water from South Branch Lamoille Creek, by Andrew Boyd for irrigation purposes under Application No. 3125. That the point of diversion, the location, size of the diverting channel, the location and description of all measuring devices, the location and extent of lands owned or controlled by Andrew Boyd upon which water applied for under Application No. 3125 is used, together with the area and kind of culture in each 40-acre subdivision, and the location and names of all other works or streams which are crossed by or connected with said works are fully and correctly designated thereon.

Walter L. Neitz
State Water Right Surveyor No. 375

Subscribed and sworn to before me this 21st day of Jan., 1970

Lendel Willis
Notary Public in and for Elko County, Nevada
My commission expires Jan. 31, 1973

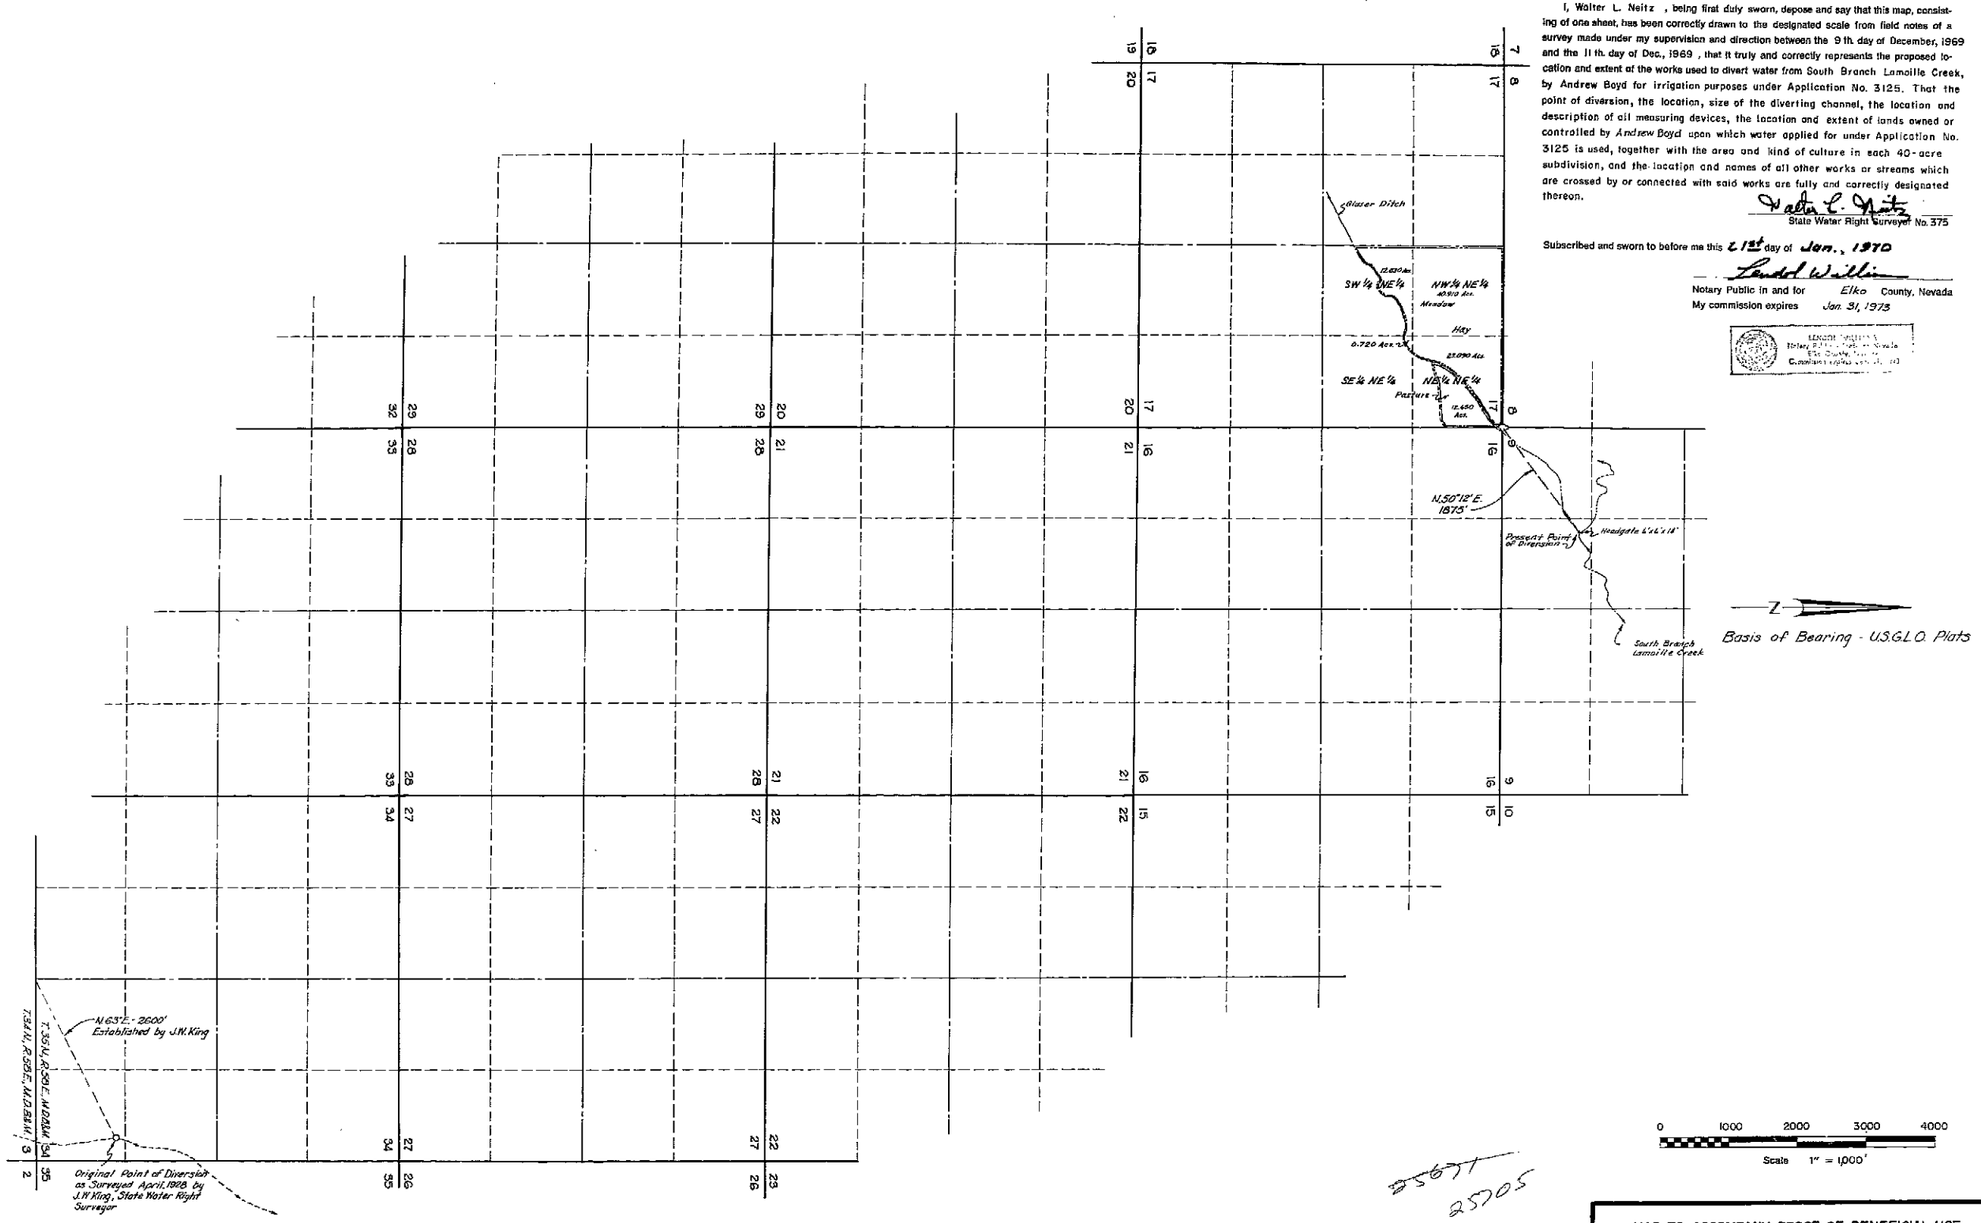

0 1000 2000 3000 4000
Scale 1" = 1,000'

25677
25705

OFFICE
STATE ENGINEER
1970 JAN 22 AM 10 32

FILED
JUN 22 1970
STATE ENGINEER'S OFFICE

CERTIFICATE No. 8913 ISSUED Feb-1, 1977

MILLARD-SPINK ASSOCIATES, INC.

DATE	DESCRIPTION

FIELD	W.N.	CHECK	W.N.
DETAIL		APPROVED	W.N.
DESIGN		FILE No.	
TRACING	J.N.	DRG. No.	

MAP TO ACCOMPANY PROOF OF BENEFICIAL USE UNDER PERMIT NO. 3125 ISSUED IN THE NAME OF FRANK M. FLYNN AND LEN H. RATHFON

FOR IRRIGATION

BY ANDREW BOYD

FROM SOUTH BRANCH LAMOILLE CREEK

MILLARD - SPINK ASSOCIATES, INC.
ENGINEERS - PLANNERS - SURVEYORS

25705

Job No. 0896-001