Section	Subdivision	Township	Range	Acres	Culture
33	SW¼ SW¼	44 N.	27E	6.4	Alfalfa
"	SE¼ SW¼	"	"	10.1	
4	NW¼ NW¼	43N.	"	21.0	
"	NE¼ NW¼	"	"	40.0	
"	SE¼ NW¼	"	"	37.3	
"	SW¼ NW¼	"	"	16.0	
"	NW¼ NE¼	"	"	9.3	
"	SW¼ NE¼	"	"	19.7	
"	NE¼ SW¼	"	"	0.8	
Total				160.1	

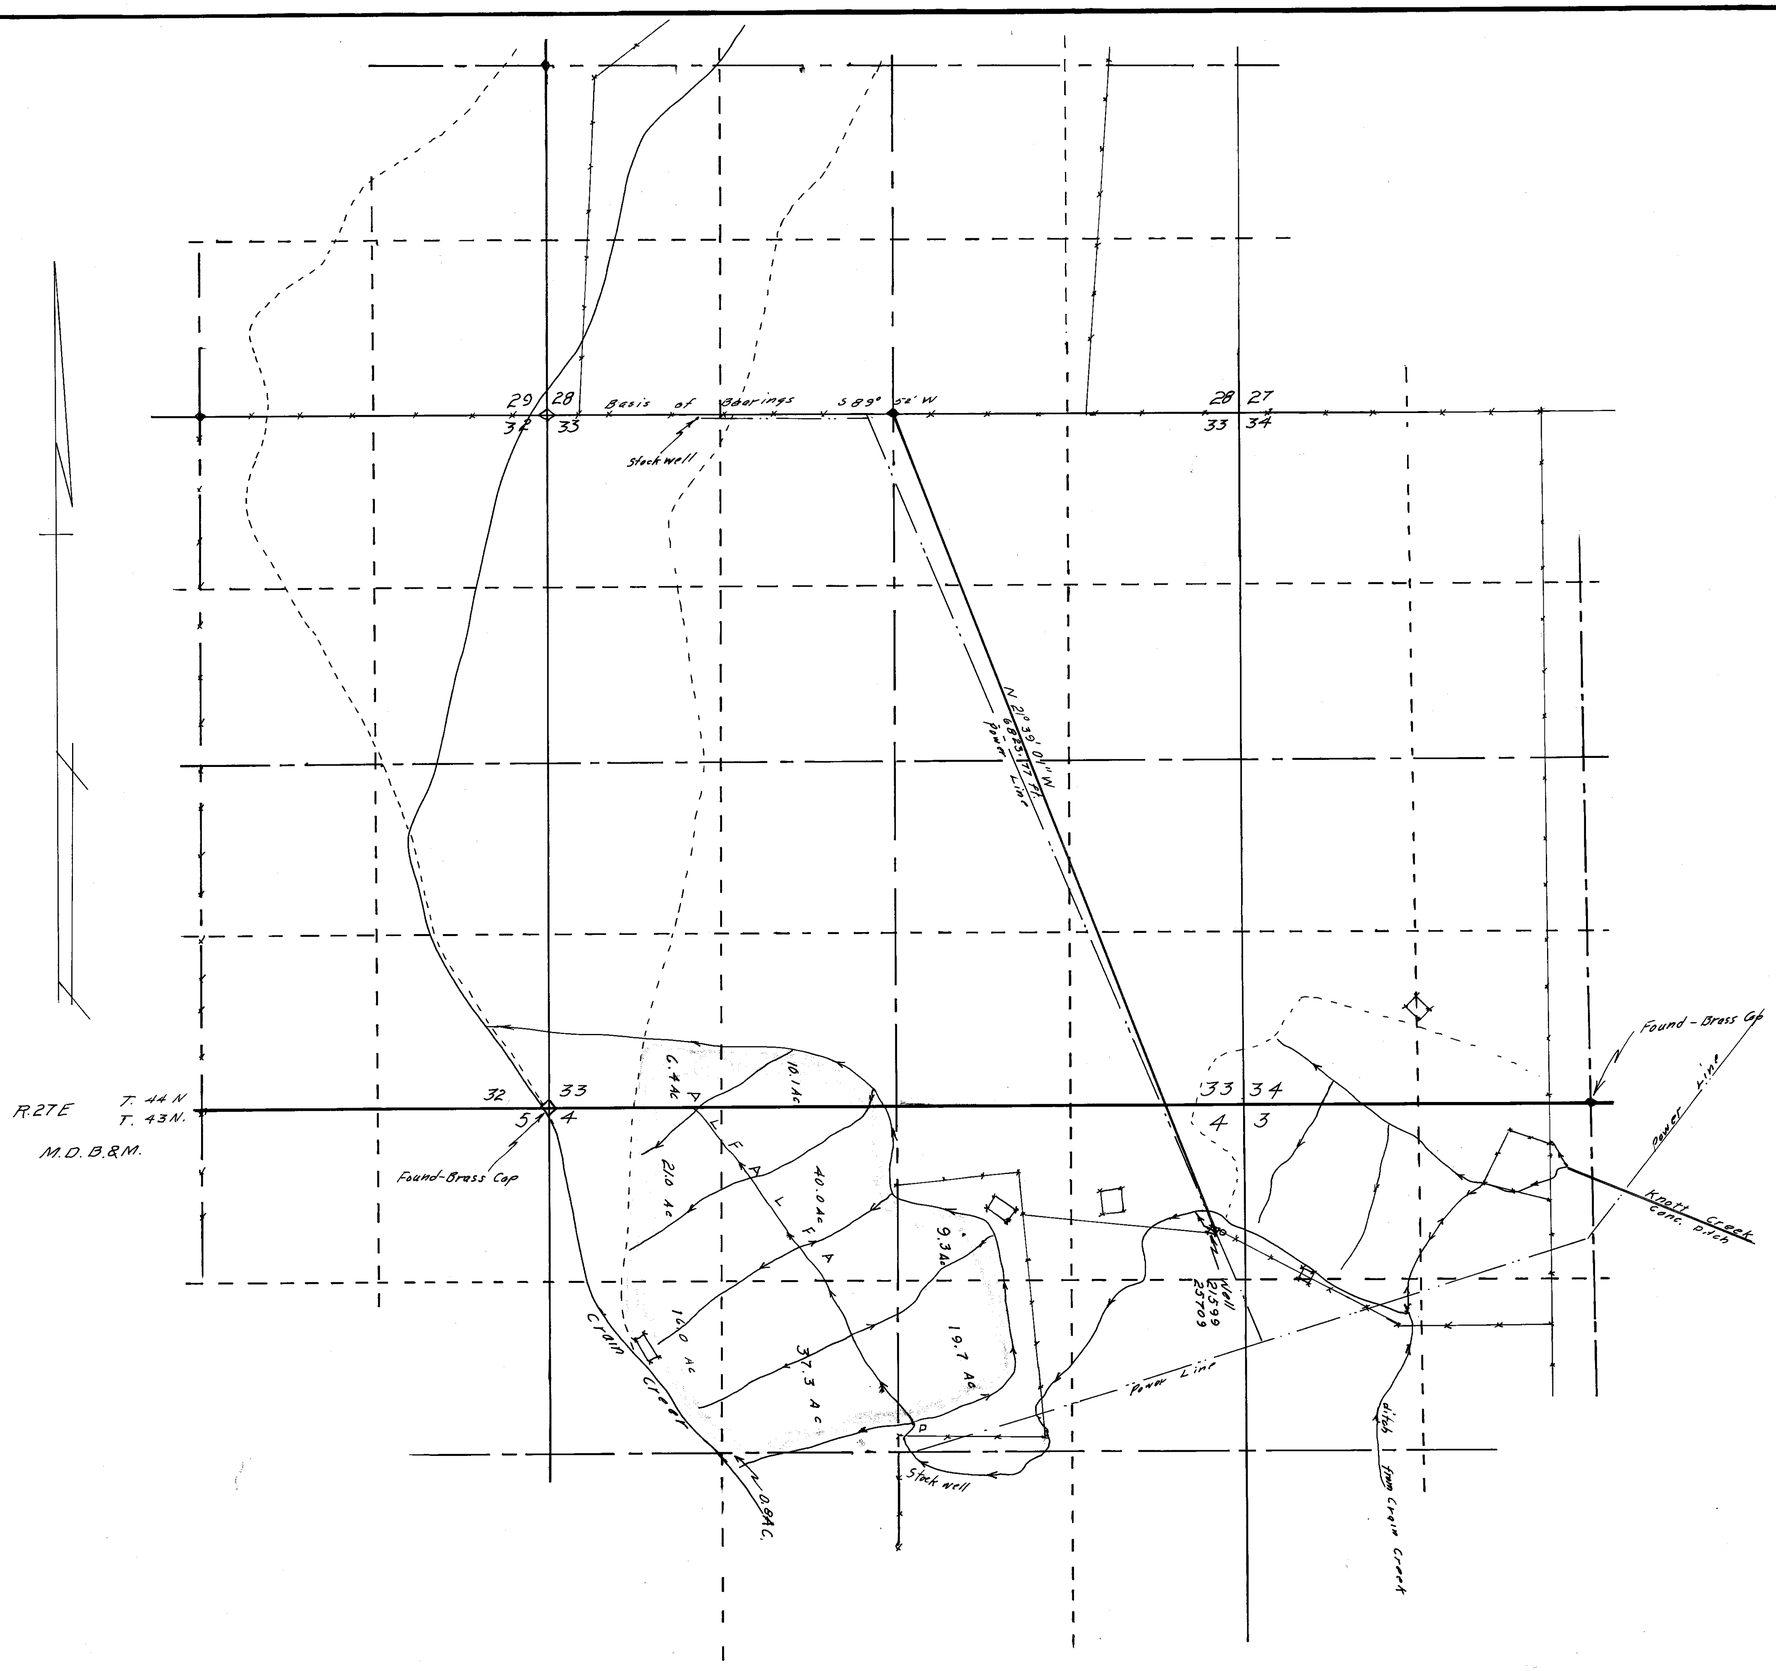

STATE OF NEVADA
COUNTY OF HUMBOLDT } S.S.

I, J. R. Caldwell, being first duly sworn, depose and say that this map has been correctly drawn to the designated scale from field notes of a survey made by me between the 18th day of June 1927 and the 17th day of April, 1969; that it truly and correctly represents the proposed location and extent of the works used to divert water from underground in Humboldt County, by Nevada Alder Creek Ranch for irrigation purposes under application no. 25709 is used, together with the area and kind of culture in each 40-acre subdivision, and the location and names of all other works or streams which are crossed by or connected with said works are fully and correctly designated thereon.

J. R. Caldwell
State Water Rights Surveyor

REGISTERED LAND SURVEYOR · STATE OF NEVADA
J. R. CALDWELL
No. 626

Subscribed and sworn to before me this 5th day of May, 1971.

James A. Callahan

JAMES A. CALLAHAN
Notary Public — State of Nevada
Humboldt County
My Commission Expires Feb. 28, 1975

Scale 1" = 600'

600 0 600 1200 1800 2400

CERTIFICATE No. ISSUED

FILED
MAY 7 1971
STATE ENGINEER'S OFFICE

MAP TO ACCOMPANY PROOF OF BENEFICIAL USE

UNDER APPLICATION 25709
FOR Irrigation
BY Nevada Alder Creek Ranch
FROM Underground
IN Humboldt County, Nevada

84543 25709