Section	Subdivision	Township	Range	Acres	Culture
30	NW¼ SE¼	34 N	38 E	1.18	Wheat
"	" "	"	"	8.02	Alfalfa
"	NE¼ SE¼	"	"	6.26	Wheat
"	" "	"	"	22.15	Alfalfa
"	SW¼ SE¼	"	"	39.59	Wheat
"	" "	"	"	1.18	Alfalfa
"	SE¼ SE¼	"	"	12.33	"
"	" "	"	"	15.60	Wheat
31	NW¼ NE¼	"	"	19.47	"
	NE¼ NE¼	"	"	10.19	"
	Total			135.97	

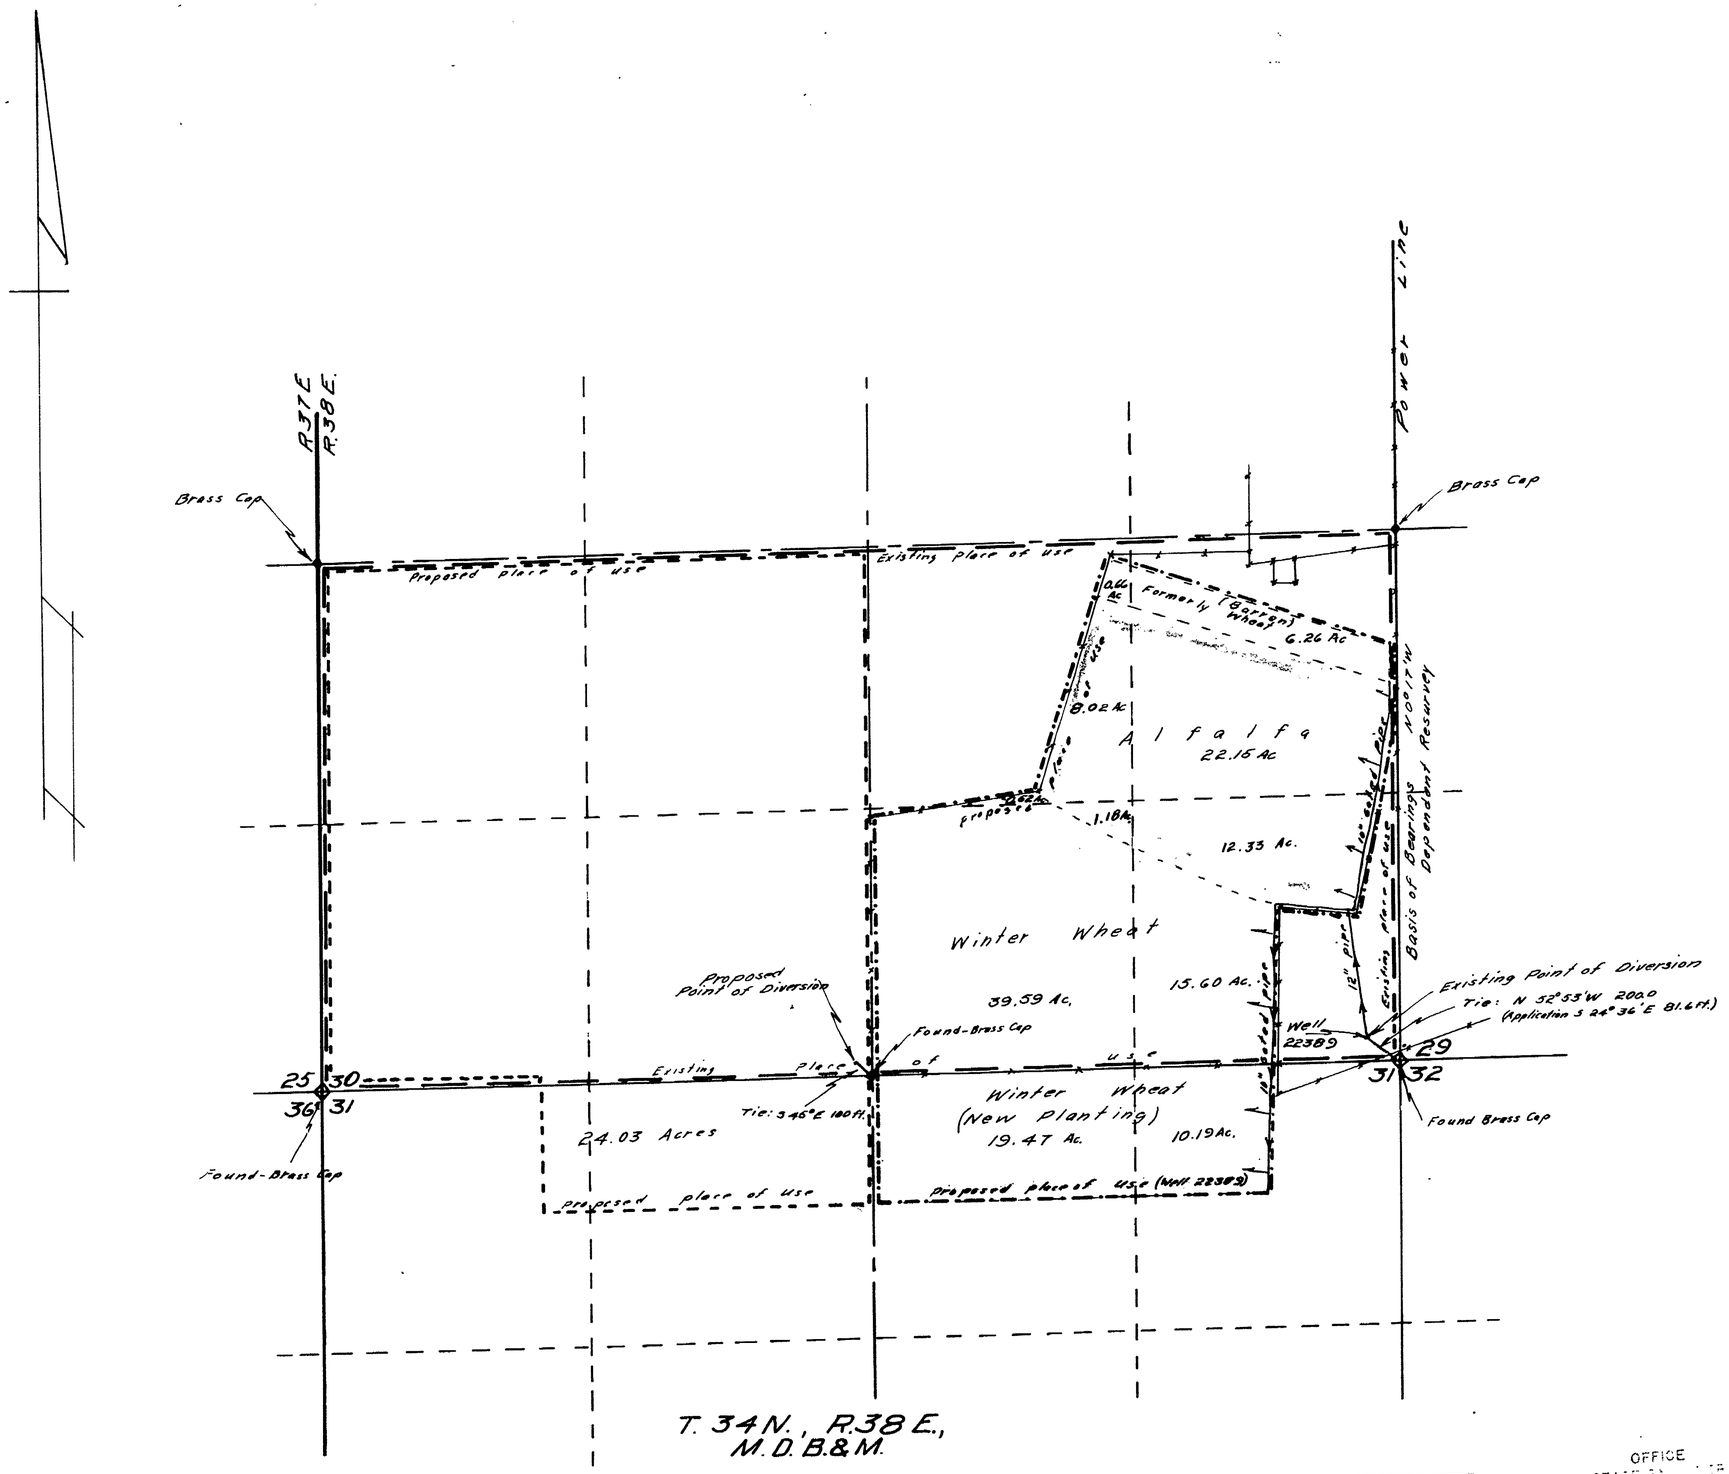

STATE OF NEVADA
COUNTY OF HUMBOLDT } S.S.

I, J. R. Caldwell, being first duly sworn depose and say that this map has been correctly drawn to the designated scale from field notes of a survey made by me on the 7th day of September, 1970, that it truly and correctly represents the location and extent of the works used to divert water from Underground in Pershing County by Garrett Van Diest for Irrigation & Domestic purposes under application No. 22389. That the point of diversion the location and size of the diverting channel, location and description of all measuring devices the location and extent of all lands owned or controled by the applicant upon which water applied for under application No. 22389 is used together with the area and kind of culture in each 40-acre subdivision, and the location and names of all other works or streams which are crossed by or connected with said works are fully and correctly designated thereon

J. R. Caldwell
State Water Right Surveyor No. 276

NEVADA SURVEYOR
J. R. CALDWELL

Subscribed and sworn to before me this 10th day of September 1970.

James A. Callahan

NOTARY PUBLIC
JAMES A. CALLAHAN
STATE OF NEVADA

Scale 1" = 400'

400 0 400 800 1200 1600

FILED
SEP 11 1970
STATE ENGINEER'S OFFICE

OFFICE
STATE ENGINEER
1970 SEP 11 AM 10 07

25794 CERTIFICATE No. 7945 ISSUED 10-2-72

MAP
TO ACCOMPANY PROOF OF
BENEFICIAL USE, CHANGE THE
PLACE OF USE & POINT OF DIVERSION

UNDER APPLICATION NO. 22389
BY Garrett Van Diest
FROM Underground
IN Pershing County, Nevada.

25795 File under 25794