| Section | Subdivision | Township | Range | Acres | Culture |
|---|---|---|---|---|---|
| 24 | NW 1/4 SW 1/4 | T.35N | R.37E | 10.00 | Brush & Pasture |
| .. | .. .. | .. | .. | 30.00 | Grain |
| .. | NE 1/4 SW 1/4 | .. | .. | 30.86 | .. |
| .. | .. .. | .. | .. | 5.24 | Brush & Pasture |
| .. | SE 1/4 SW 1/4 | .. | .. | 31.76 | Grain |
| .. | SW 1/4 SW 1/4 | .. | .. | 36.06 | .. |
| | | Total | | 143.92 | |

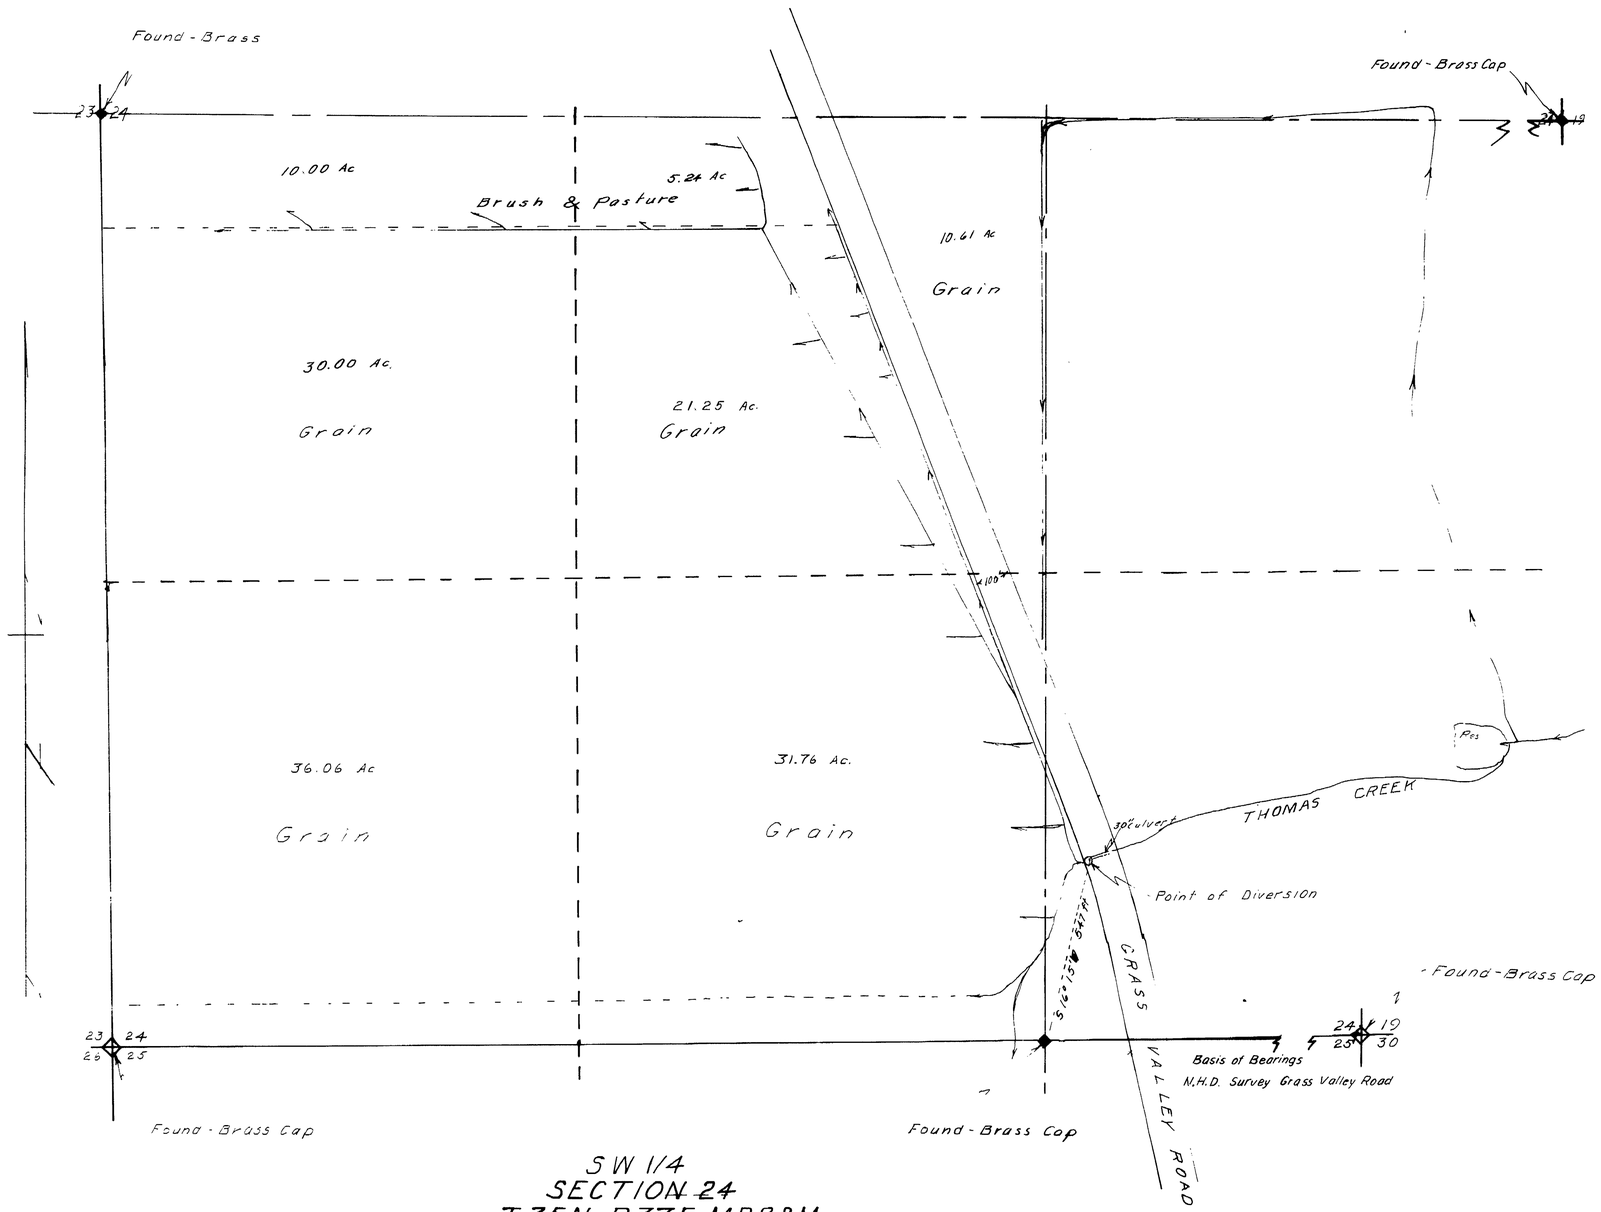


SW 1/4
SECTION 24
T.35N. R.37E. M.D.B.&M.

STATE OF NEVADA
COUNTY OF HUMB } S.S

J.R. Caldwe[illegible] first duly [illegible], depose and say that this ma[illegible] consisting of [illegible] sheets, has been correctly drawn [illegible] the designa[illegible] scale from field notes of a [illegible] made by [illegible] for under my supervision and direction) on the 28th day of April 1974; that it truly and correctly represents the locat[illegible] and extent of the works used to divert water from Santa Rosa Creek in Humboldt County by Ether W. Westmoreland for Irrigation purposes under Application No. 25815. That the point of divers[illegible] the locat[illegible] size of the diverting channel, location and descrip[illegible] of all measuring devices, locat[illegible] and extent [illegible] lands owned or controlled by the applicant [illegible] which water applied for under Applicati[illegible] No. 25815 is used, together with the [illegible] and kind of culture in each 40-acre subdivision, [illegible] the location and names of all other works or streams which are crossed by [illegible] connected with [illegible] works are fully and correctly designated thereon.

State Water Right Surveyor No. 276

Described [illegible] by [illegible] April [illegible]

Scale 1" = 200

200 0 200 400 600 800

# MAP TO ACCOMPANY PROOF OF BENEFICIAL USE

APPLICATION 25815

BY ETHER W. WESTMORELAND

FROM SANTA ROSA CREEK AKA. THOMAS C.

HUMBOLDT NEVADA

25815

1978 MAY 12 PM 9 35