Section	Subdivision	Township	Range	Acres	Culture
13	SW¼ NW¼	35N	37E	14.40	Barley
"	NW¼SW¼	"	"	15.60	"
"	SW¼SW¼	"	"	19.84	"
14	SE¼SE¼	"	"	31.42	"
"	NW¼SW¼	"	"	23.88	"
"	" "	"	"	11.12	Pasture
	Total			116.26	

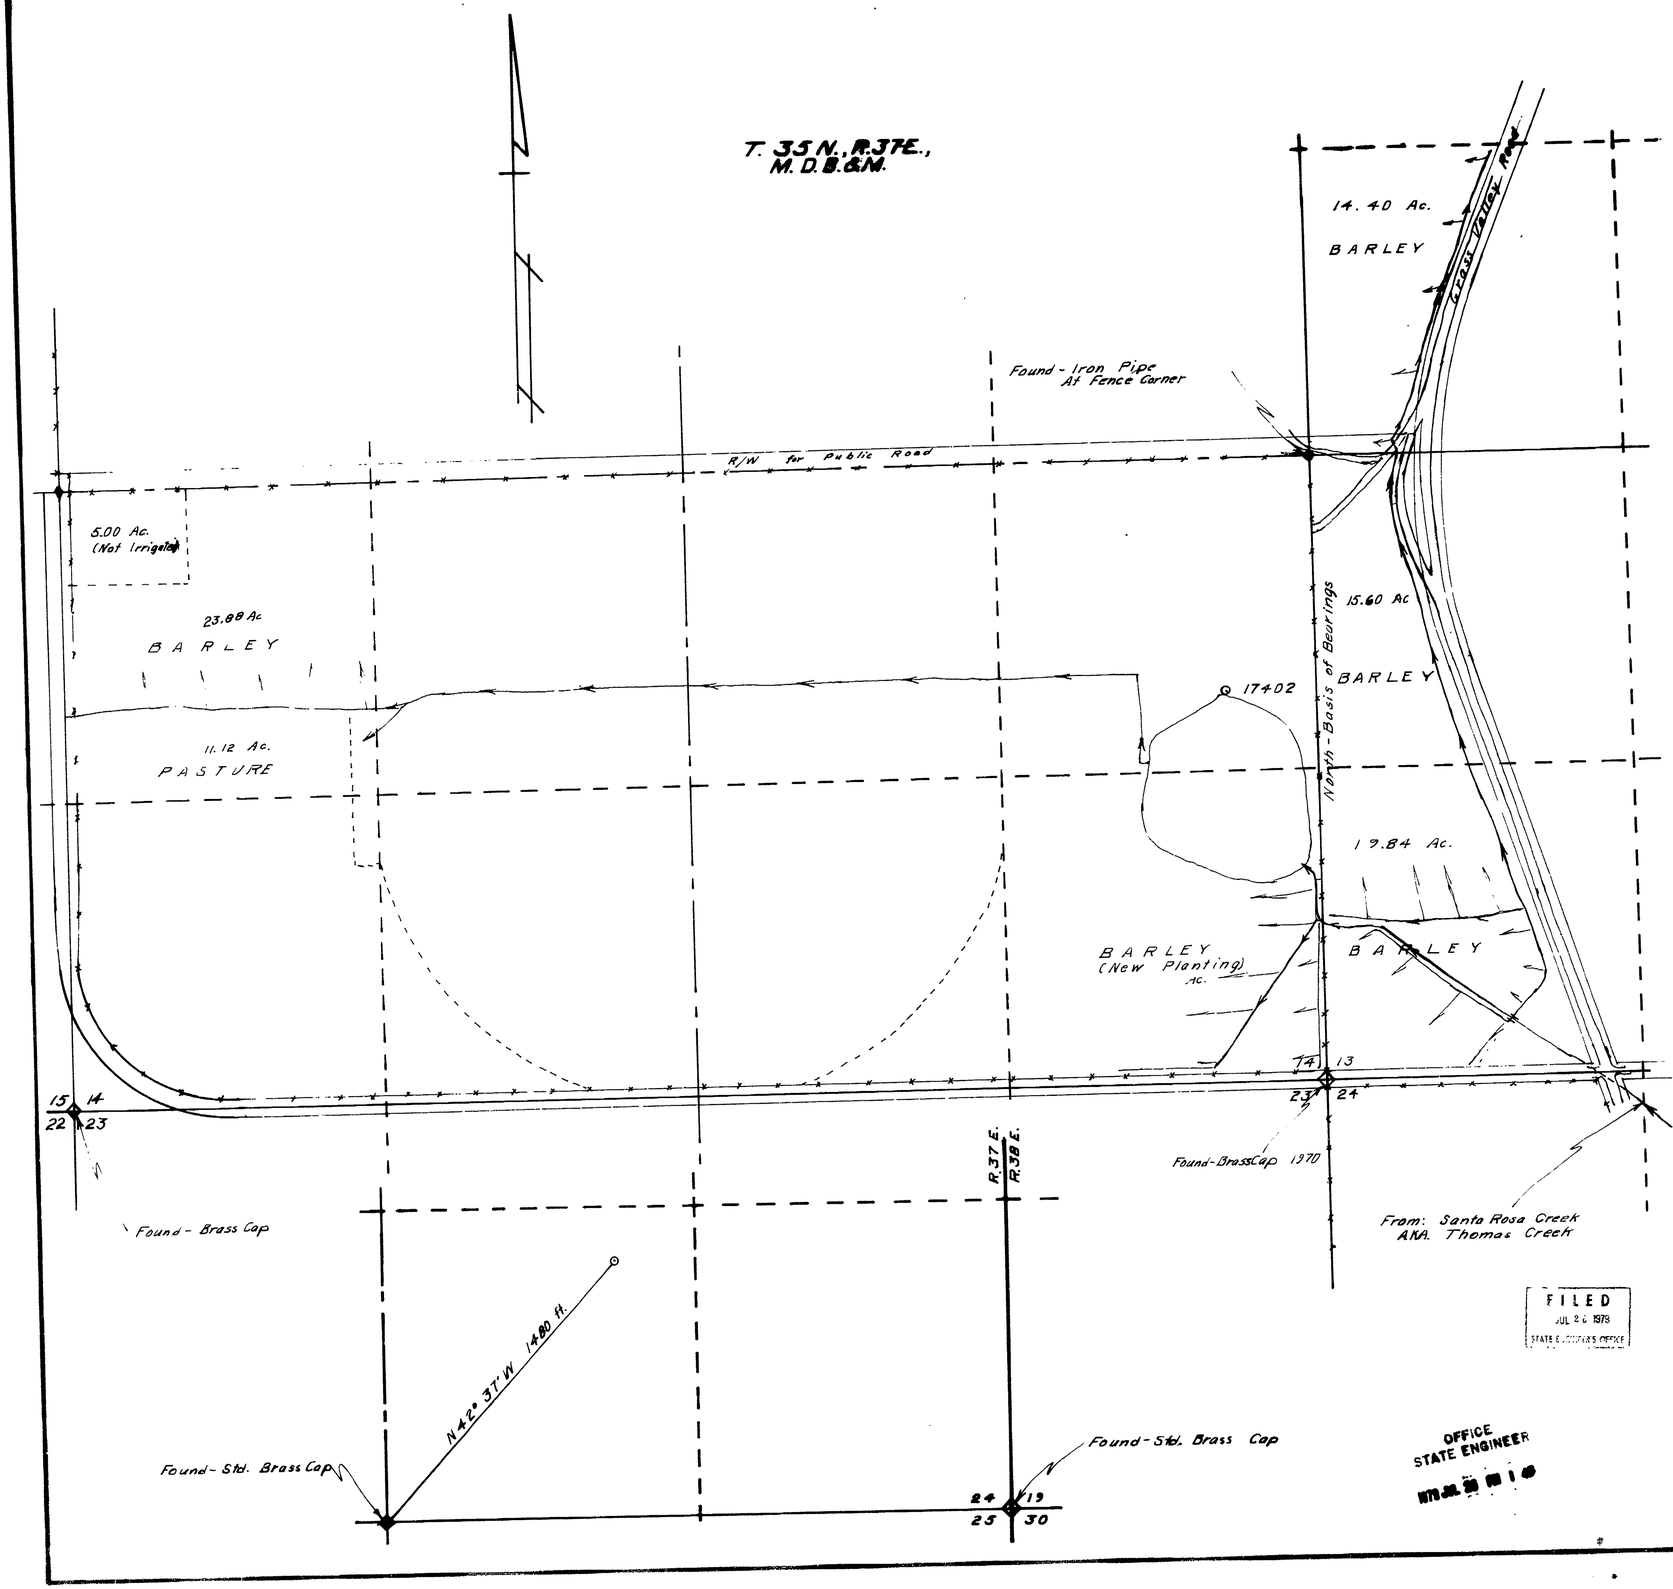

STATE NEVADA
COUNTY HUMBOLDT

I, J. R. Caldwell, being first duly sworn, depose and say that the map, consisting of ____ sheets, has been correctly drawn to the designated scale from field notes of a survey made by me, (or under my supervision and direction) ON THE 19TH DAY OF JULY, 1979 that it truly and correctly represents the location and extent of the works used to divert water from SANTA ROSA CREEK AKA THOMAS CREEK HUMBOLDT County by ETHER W. WESTMORELAND for IRRIGATION purposes under Application No. 25816 That the point of diversion, the location, size of the diverting channel, location and description of all measuring devices, location and extent of lands owned or controlled by the applicant upon which water applied under Application No. 25816 is used together with the area and kind of cultivation in acre subdivision and the location and name of other works or streams which are crossed or connected with said works are fully correctly delineated thereon.

State Water Right Surveyor No. 2[illegible]
J. R. CALDWELL
July 20, 1979

Subscribed and sworn to before me this ____ day of ____, 19__

Scale 300'

300 0 300 600 900 1200

CERTIFICATE No. 9567 ISSUED 8-24-81

FILED
JUL 26 1979
STATE ENGINEER'S OFFICE

OFFICE
STATE ENGINEER
1979 JUL 26 PM 1 40

MAP TO ACCOMPANY PROOF OF BENEFICIAL USE

APPLICATION NO. 25816
BY ETHER W. WESTMORELAND
FROM SANTA ROSA CREEK AKA THOMAS CREEK
IN HUMBOLDT COUNTY NEVADA

25816