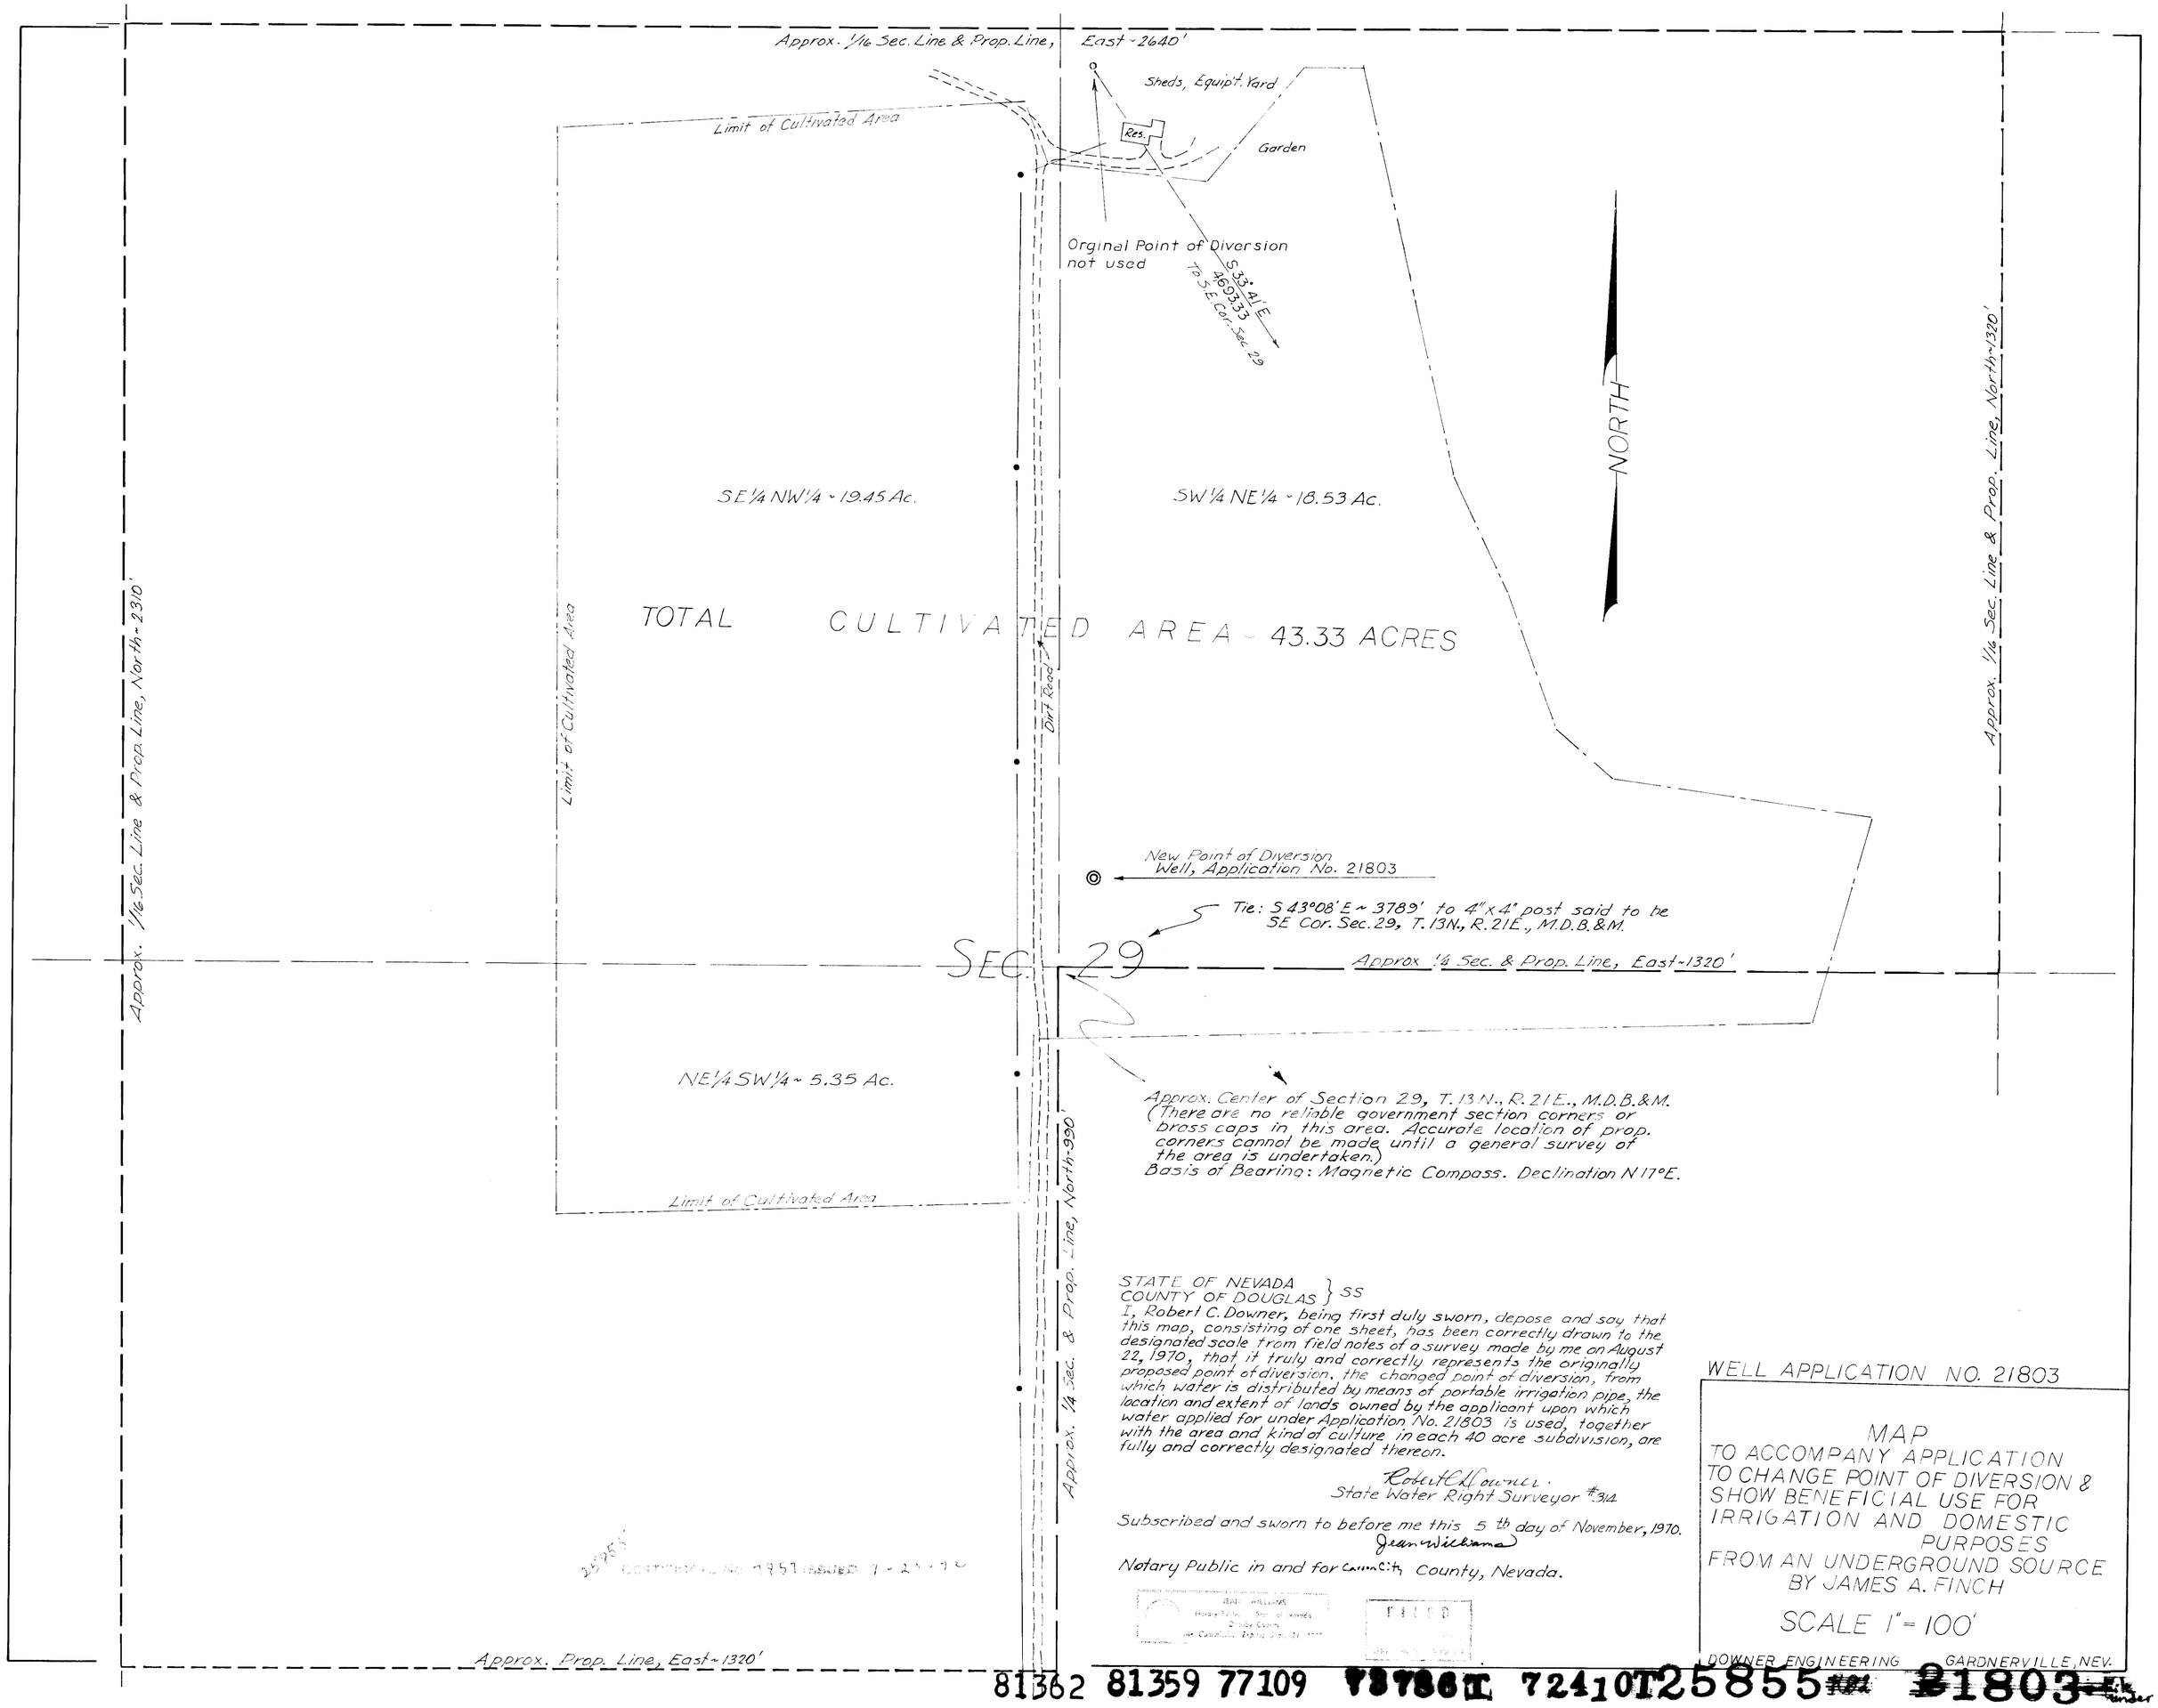

STATE OF NEVADA }
COUNTY OF DOUGLAS } SS

I, Robert C. Downer, being first duly sworn, depose and say that this map, consisting of one sheet, has been correctly drawn to the designated scale from field notes of a survey made by me on August 22, 1970, that it truly and correctly represents the originally proposed point of diversion, the changed point of diversion, from which water is distributed by means of portable irrigation pipe, the location and extent of lands owned by the applicant upon which water applied for under Application No. 21803 is used, together with the area and kind of culture in each 40 acre subdivision, are fully and correctly designated thereon.

Robert C. Downer
State Water Right Surveyor #314

Subscribed and sworn to before me this 5th day of November, 1970.
Jean Williams

Notary Public in and for Carson City County, Nevada.

JEAN WILLIAMS
Notary Public, State of Nevada
Ormsby County
Mr. Commission Expires Sept. 26, 1971

FILED

WELL APPLICATION NO. 21803

MAP
TO ACCOMPANY APPLICATION
TO CHANGE POINT OF DIVERSION &
SHOW BENEFICIAL USE FOR
IRRIGATION AND DOMESTIC
PURPOSES
FROM AN UNDERGROUND SOURCE
BY JAMES A. FINCH

SCALE 1" = 100'

DOWNER ENGINEERING GARDNERVILLE, NEV.

81362 81359 77109 73786 I 72410 T25855 21803