Section	Subdivision	Township	Range	Cultivated Acreage	Description of Culture	Date of First Culture
12	N.E.1/4 S.W. 1/4	18 N.	19E.	.103	Permanent Pasture	
12	N.W. 1/4 S.W. 1/4	18N.	19E	2.281	Permanent Pasture	
12	N.W. 1/4 S.W. 1/4	18 N.	19E.	.404	Domestic Garden	
12	N.W. 1/4 S.W. 1/4	18N.	19 E.	.569	Orchard	
		Total Acreage:		3.357 Acs.		

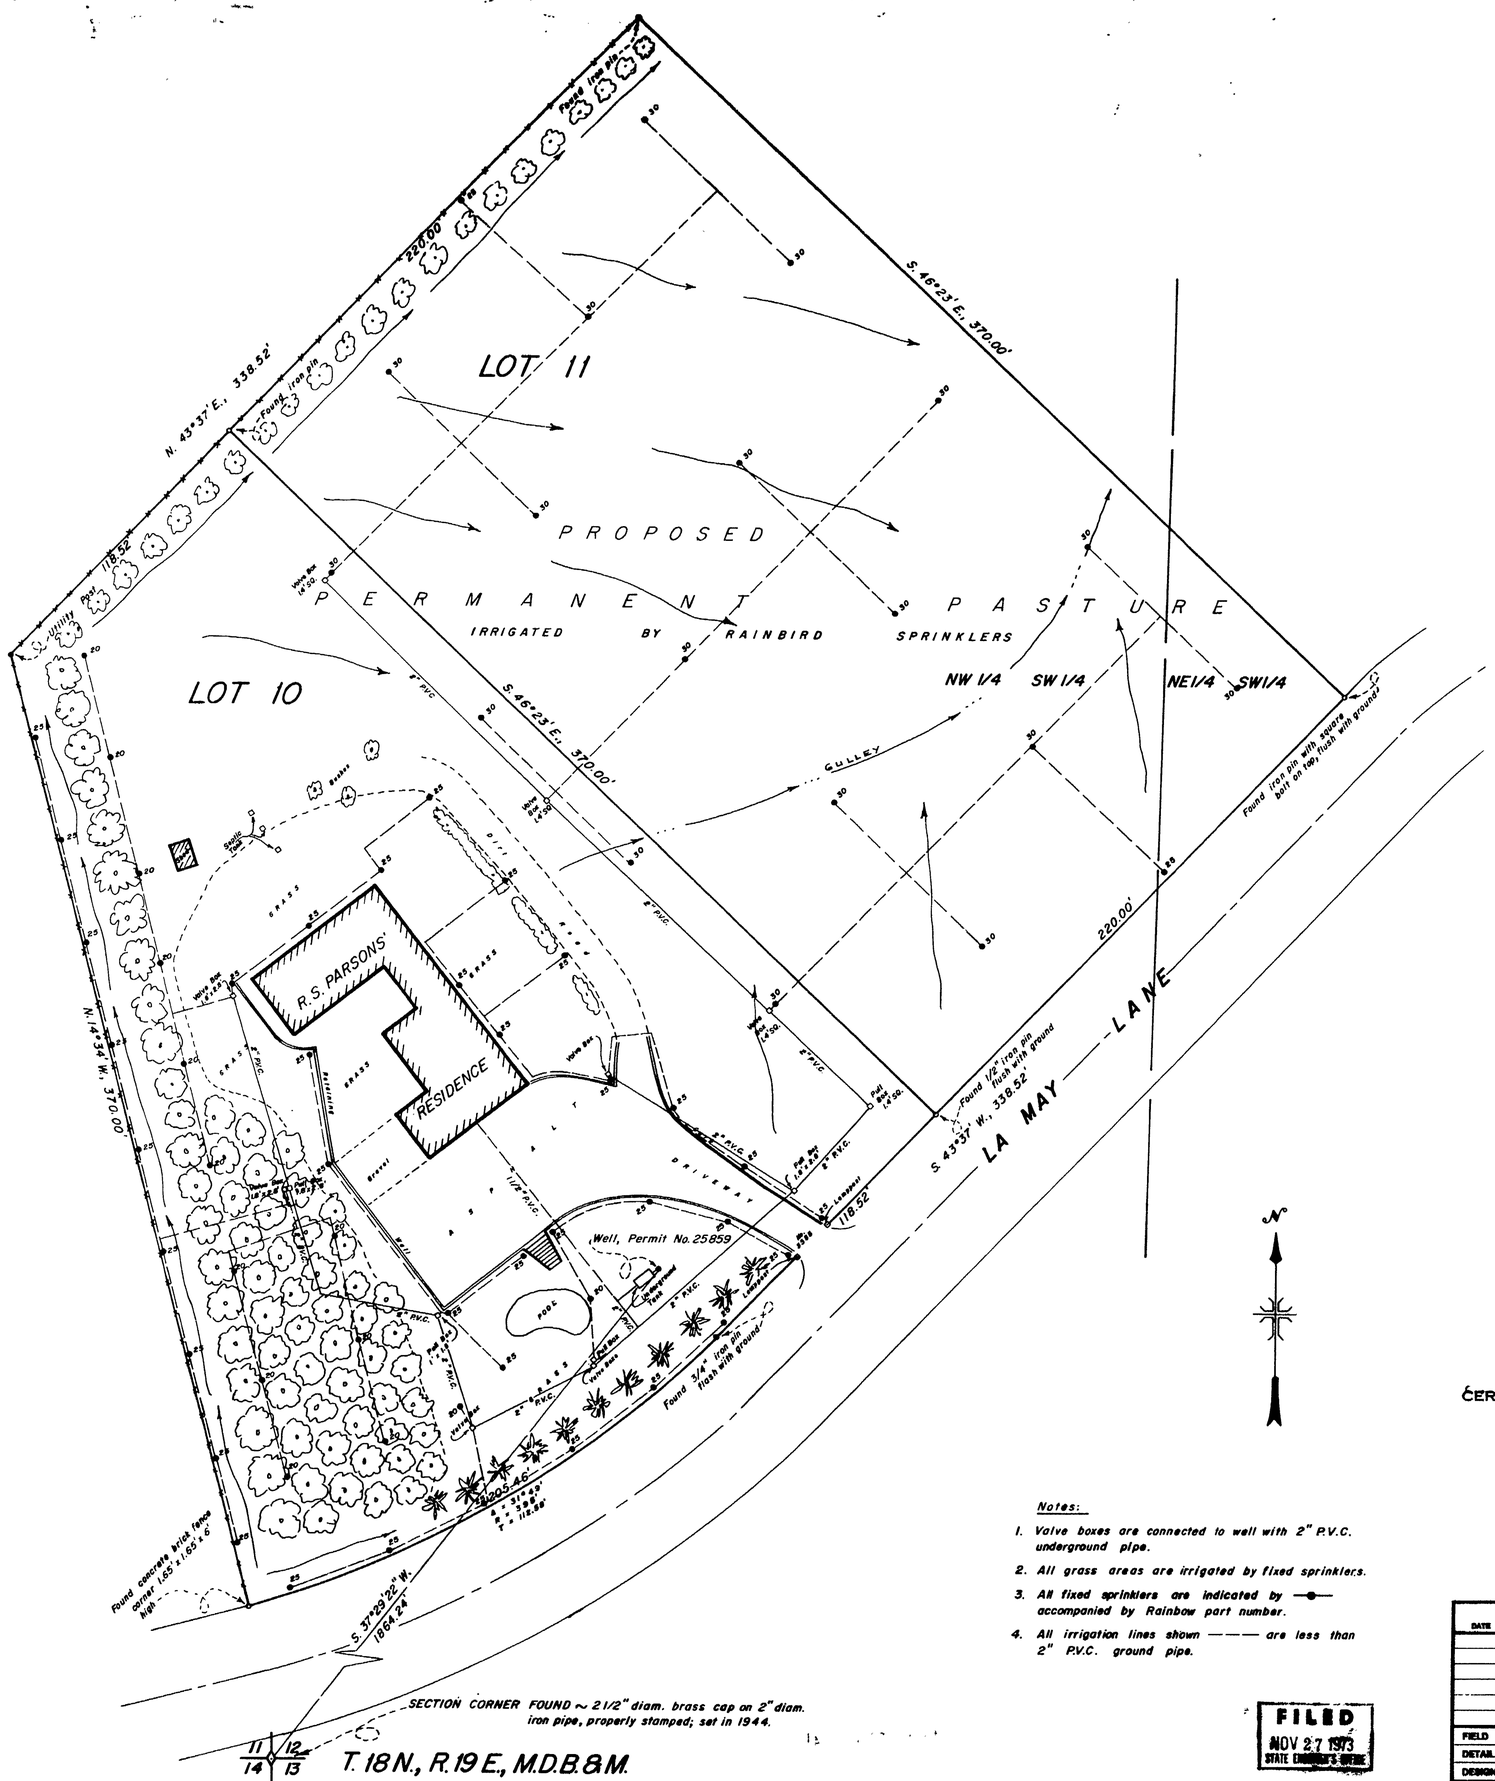

STATE OF NEVADA,
County of Washoe } s.s.

I, R. W. Millard, being first duly sworn, depose and say that this map consisting of 1 sheet, has been correctly drawn to the designated scale from field notes of a survey made under my supervision and direction between the and days of , 1971, that it truly and correctly represents the location and extent of the works used to divert water from underground source in Washoe County by R. S. Parsons for irrigation and domestic purposes under permit No. 25859. That the point of diversion, the location, size and grades of the diverting channel, location and description of all measuring devices, the location and extent of lands owned or controlled by the applicant upon which water applied for under permit No. 25859 is used, together with the area and kind of culture in each 40-acre subdivision, and the location and names of all other works or streams which are crossed by or connected with said works are fully and correctly designated thereon.

Robert W. Millard
State Water Right Surveyor
Nevada No. 215

Subscribed and sworn to before me this day of , 1971.

MARY ANN SHAFFER
Notary Public — State of Nevada
Washoe County
My Commission Expires Oct. 2, 1977

Notary Public in and for Washoe County, Nevada

CERTIFICATE No. 8226 ISSUED 2-1-74

Notes:

1. Valve boxes are connected to well with 2" P.V.C. underground pipe.
2. All grass areas are irrigated by fixed sprinklers.
3. All fixed sprinklers are indicated by —●— accompanied by Rainbow part number.
4. All irrigation lines shown ——— are less than 2" P.V.C. ground pipe.

0 30 60 90 120
Scale 1" = 30'

FILED
NOV 27 1973
STATE ENGINEER'S OFFICE

MILLARD-SPINK ASSOCIATES, INC.

DATE	DESCRIPTION

FIELD	R.L.C.	CHECK	
DETAIL		APPROVED	
DESIGN		FILE No.	
TRACING	Σ.A.K.	DR'G. No.	

MAP TO ACCOMPANY PROOF OF BENEFICIAL USE UNDER PERMIT No. 25859

FOR IRRIGATION & DOMESTIC

BY R. S. PARSONS

FROM UNDERGROUND SOURCE

MILLARD - SPINK ASSOCIATES, INC.
ENGINEERS - PLANNERS - SURVEYORS
ELY, NEVADA 11-12-71

25859