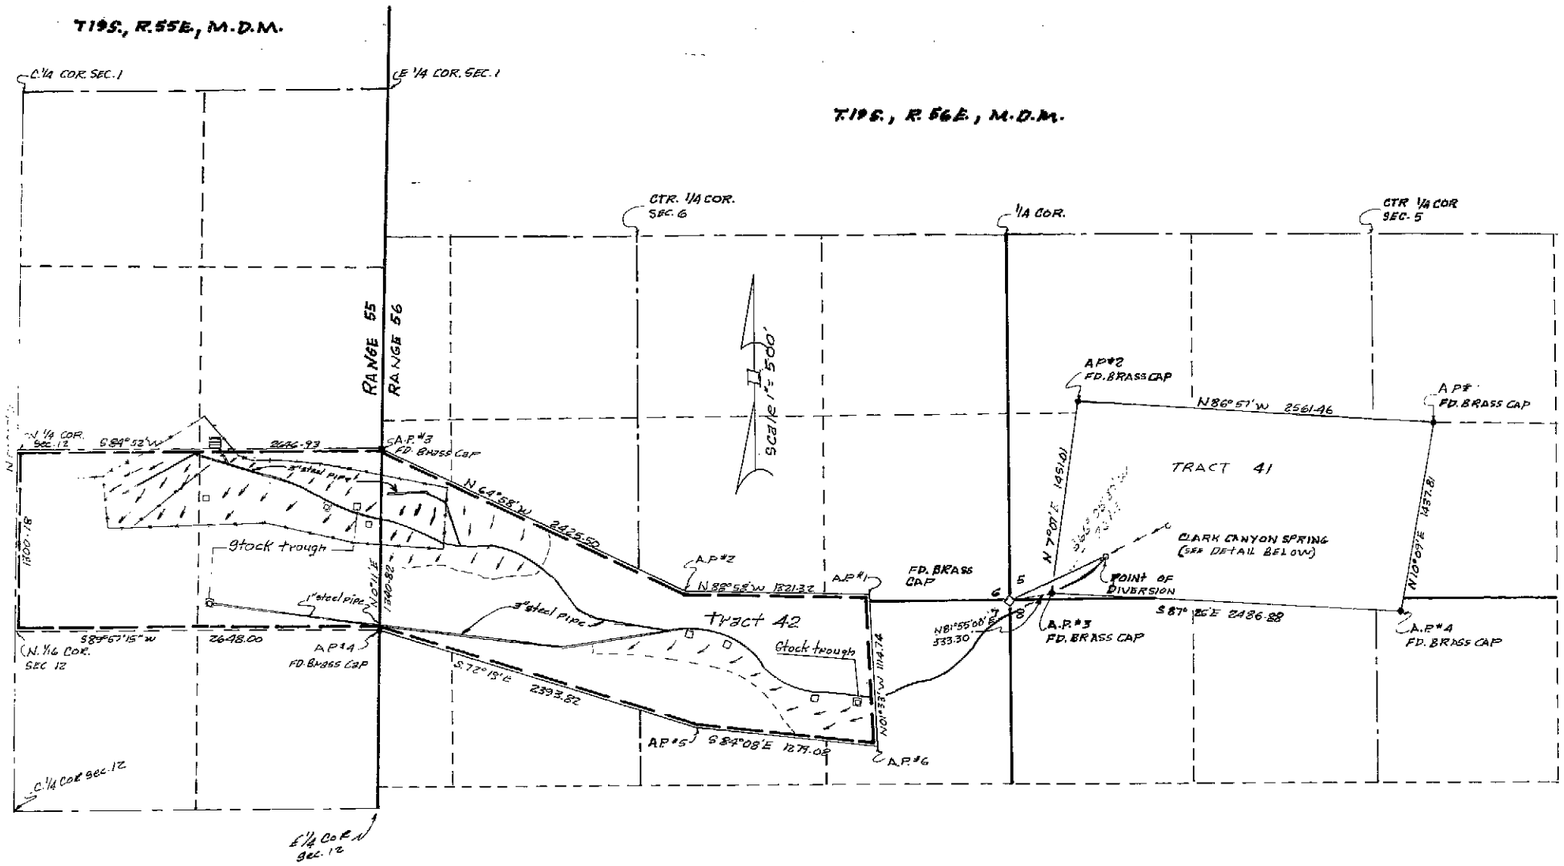

State of Nevada }
County of Clark } ss.

I, Jerry E. Barnson, being first duly sworn, depose and say this map, consisting of 1 sheets, numbered 1 of 1, inclusive, has been correctly drawn to the designated scale from field notes of a survey made under my supervision and direction, this 22nd day of December, 1975; that it truly and correctly represents the location and extent of the work used to divert water from Clark Canyon spring, Clark County, Nevada by Lester G. Adams for irrigation and domestic purposes under Application number 25882; that the point of diversion, the location, size of the diverting channels, location and description of all measuring devices, the location and extent of land owned or controlled by the Applicant upon which water applied for under Application Number 25882 is used, together with the locations and kind of culture in each 40 acre subdivision, and the locations and names of all work other works or streams which are crossed by or connected with said work are fully and correctly designated thereon.

Jerry E. Barnson
Jerry E. Barnson
State Water Right Surveyor
Nevada Certificate no. 459

Elwyn Glenn Wilkinson
ELWYN GLENN WILKINSON

Subscribed and sworn to me this 21st day of January, 1976.
Notary public in and for Clark County, Nevada.

SECTION	SUBDIVISION	TOWNSHIP	RANGE	CULTIVATED ACREAGE	DESCRIPTION OF CULTURE
12	NW¼, NE¼	T19S	R55E	8 Acres	mtn. Brome &
12	NE¼, NE¼	T19S	R55E	17 Acres	Orchard &
West ½ tract 42		T19S	R56E	13 Acres	Kentucky
EEST ½ tract 42		T19S	R56E	7 Acres	Blue Grass

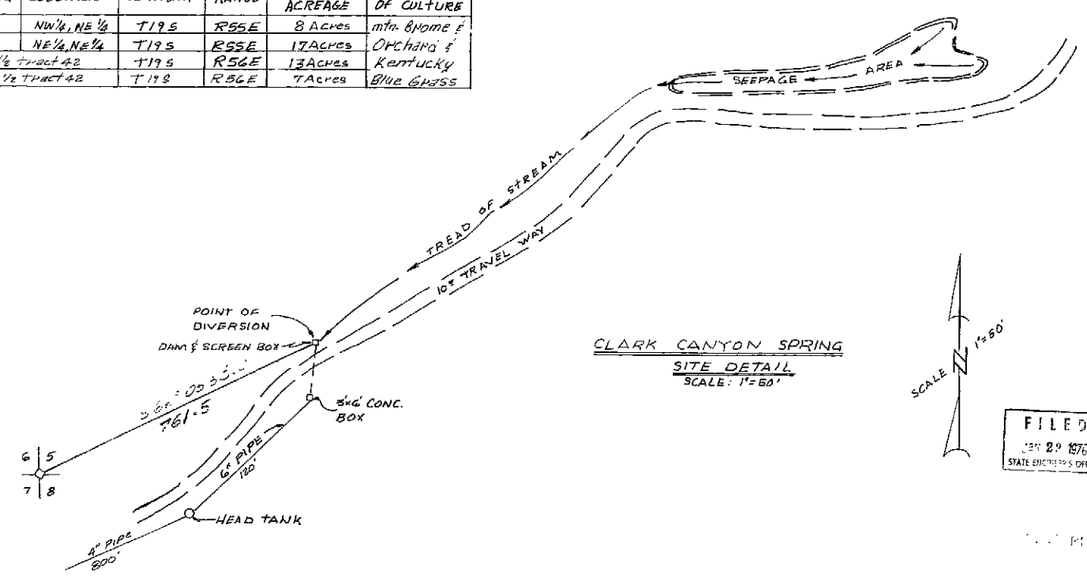

CLARK CANYON SPRING
SITE DETAIL
SCALE: 1" = 60'

SCALE 1" = 60'

LEGEND

- 3" steel pipe along 15' travel way
- Buildings
- Reservoir
- Wire fence
- Terraced Irrigated fields from 1" steel lines & Sprinklers
- stock watering trough

CERTIFICATE No. 8810 JED 8-20-76

SCALE 1" = 500'

FILED
JAN 29 1976
STATE ENGINEER'S OFFICE

PM 2 17

1976 JAN 23 PM 2 27

Sheet 1 of 1

Map to Accompany
Proof of Beneficial use
Under Application No. 25882
For: Irrigation & Domestic Use
By: Lester G. Adams
from: Clark Canyon Spring
Clark County, Nevada

25882