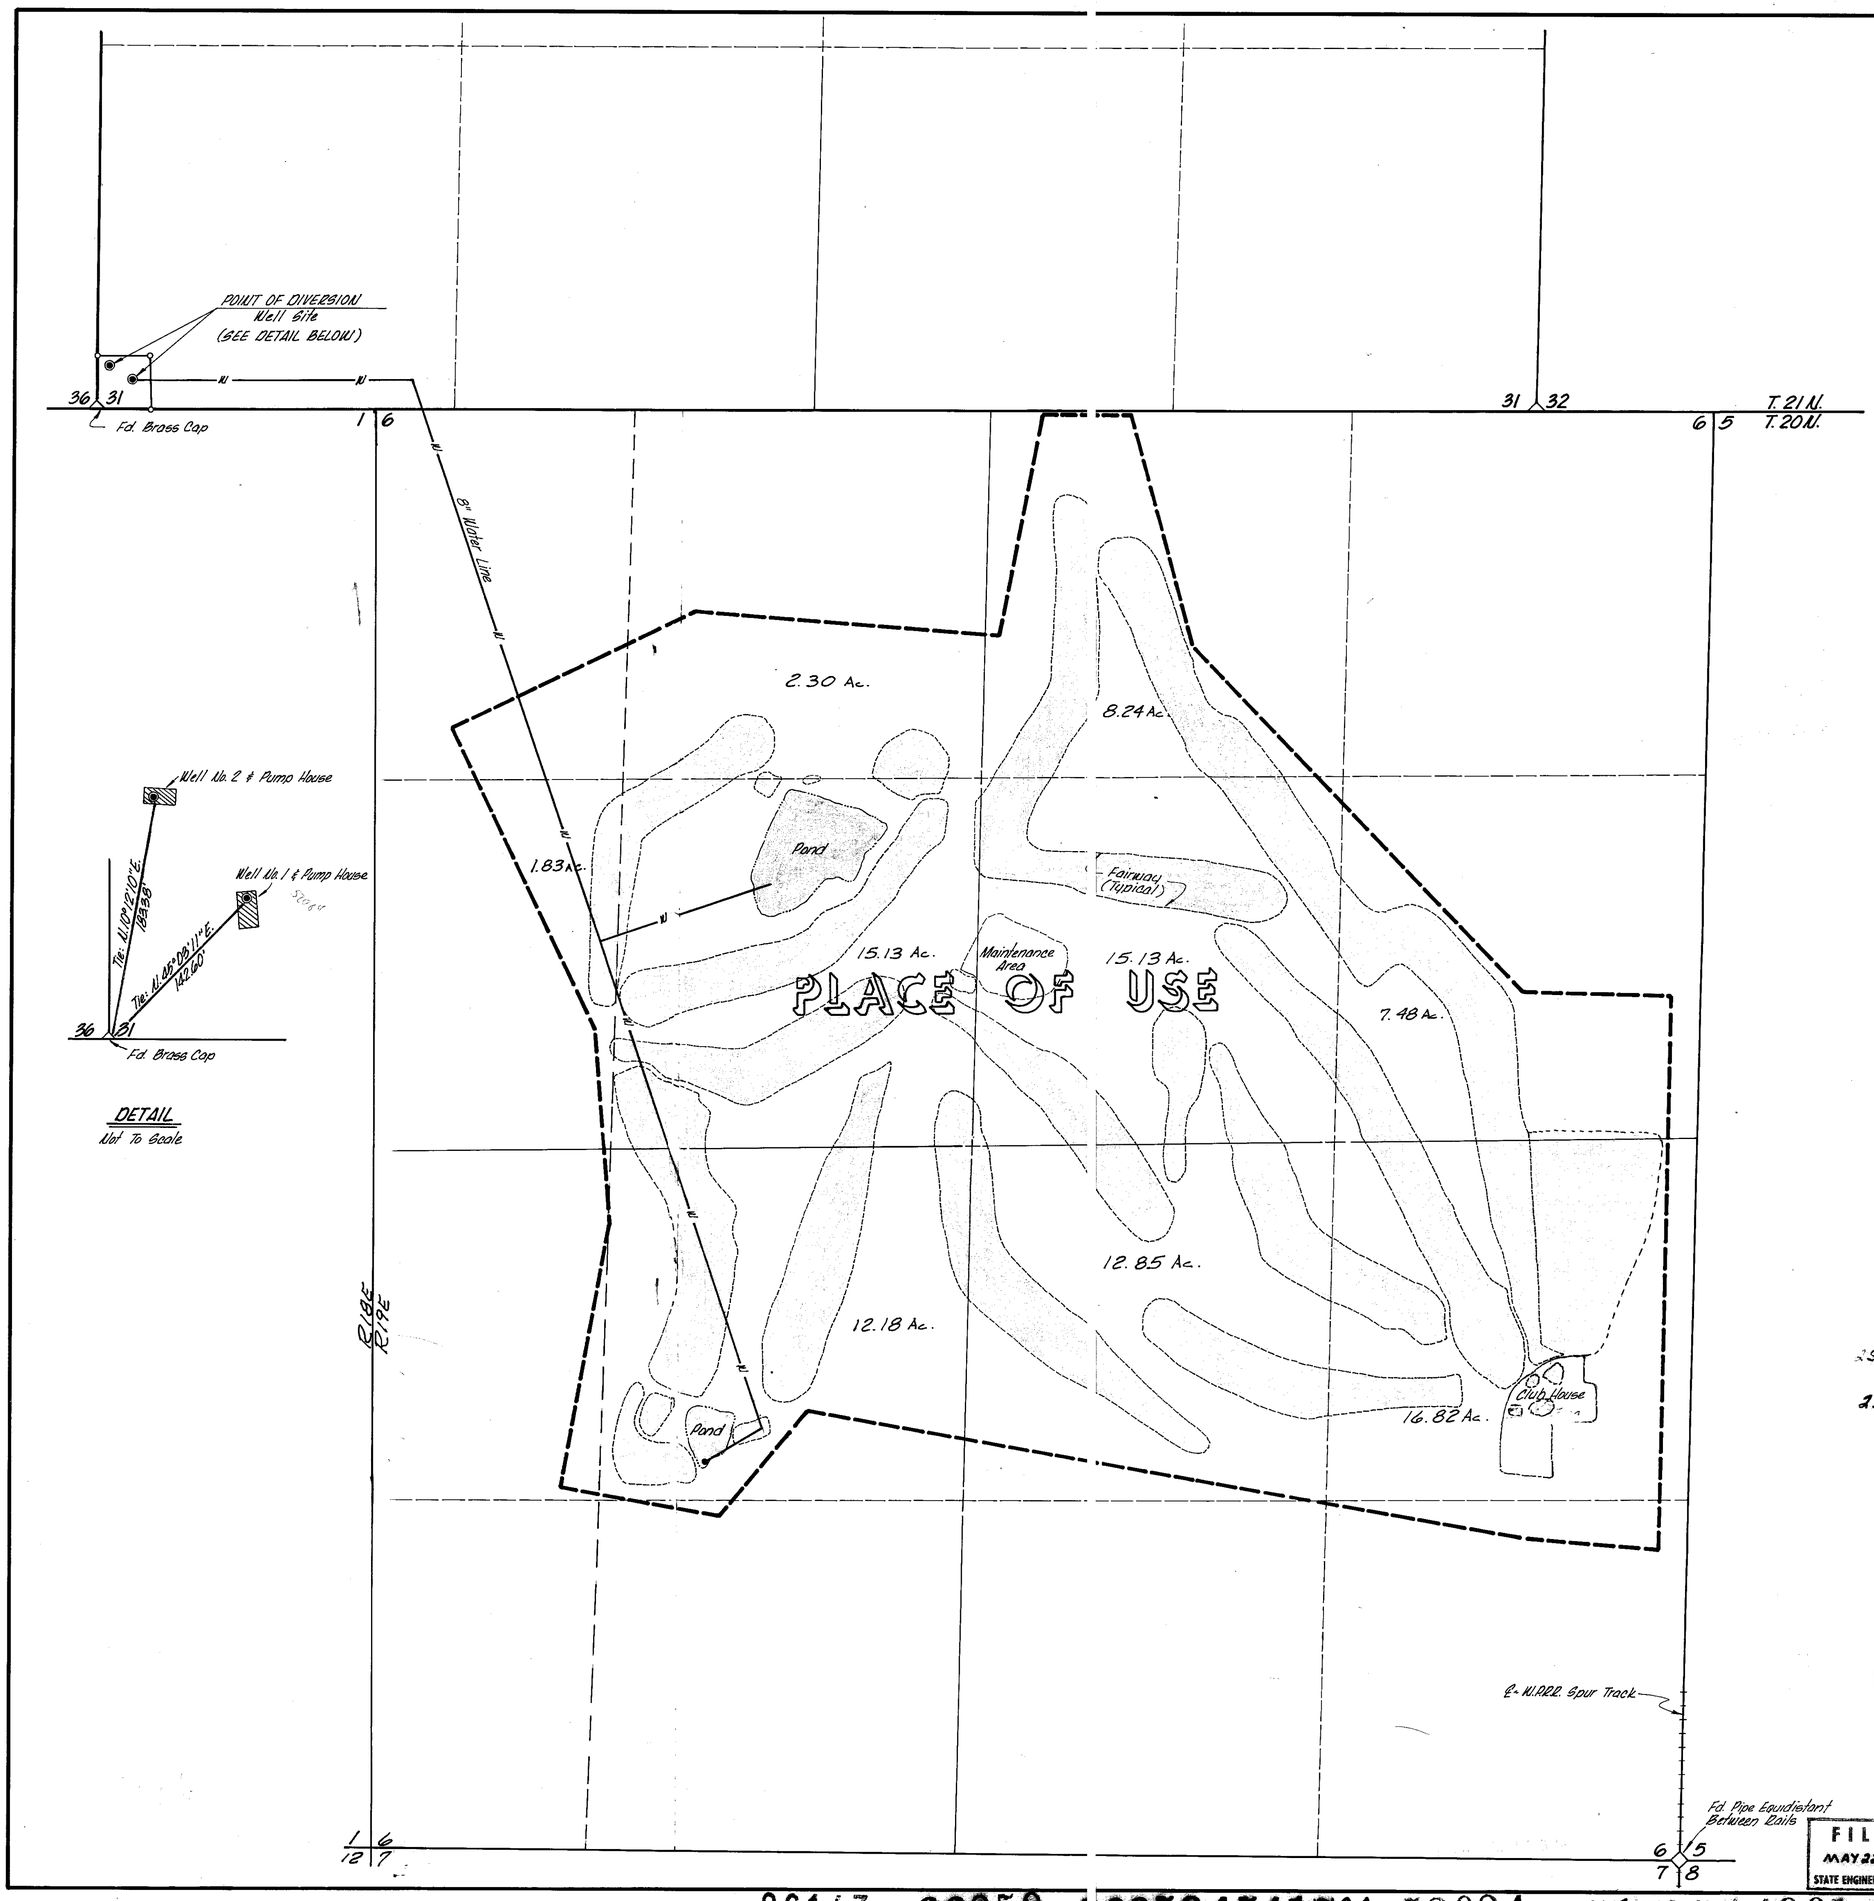

SECTION	SUBDIVISION	TNSP.	RANGE	CULTIVATED ACREAGE	DESCRIPTION OF CULTURE	DATE OF FIRST CULTURE
						1962 - 1970
6	NE 1/4 NW 1/4	20 N.	19 E.	2.30	GRASS	" "
6	SW 1/4 NW 1/4	20 N.	19 E.	1.83	GRASS	" "
6	SE 1/4 NW 1/4	20 N.	19 E.	15.13	GRASS	" "
6	NW 1/4 NE 1/4	20 N.	19 E.	8.24	GRASS	" "
6	SW 1/4 NE 1/4	20 N.	19 E.	15.13	GRASS	" "
6	SE 1/4 NE 1/4	20 N.	19 E.	7.48	GRASS	" "
6	NE 1/4 SW 1/4	20 N.	19 E.	12.18	GRASS	" "
6	NW 1/4 SE 1/4	20 N.	19 E.	12.85	GRASS	" "
6	NE 1/4 SE 1/4	20 N.	19 E.	16.82	GRASS	" "
	TOTAL			91.96		

BASIS OF BEARINGS:

Stead Air Force Base Master Plan, prepared by Carter and Burgess Engineers, Fort Worth, Texas ~ June 26, 1963

STATE OF NEVADA
COUNTY OF WASHOE SS

I, RICHARD W. ARDEN, being first duly sworn, depose and say that this map, consisting of one sheet, has been correctly drawn to the designated scale from field notes of a survey made under my supervision and direction on the 22nd day of May, 1975; that it truly and correctly represents the proposed location and extent of the works used to divert water from an underground source in Washoe County, Nevada, by the COUNTY OF WASHOE, for recreation (irrigation of golf course) and domestic purposes under Application No's 25884 & 25885. That the point of diversion, the location, size of the diverting channel, location and description of all measuring devices, the location and extent of lands owned or controlled by the applicant upon which water applied for under Application No's 25884 & 25885 is used, together with the area and kind of culture in each 40-acre subdivision, and the locations and names of all other works or streams which are crossed by or connected with said works are fully and correctly designated thereon.

Richard W. Arden
RICHARD W. ARDEN
State Water Right Surveyor No. 307

Subscribed and sworn to before me this 22 day of May, 1975.
Notary Public in and for Washoe County, Nevada.

Carol Ann Adams
NOTARY PUBLIC

CAROL ANN ADAMS
Notary Public — State of Nevada
Washoe County
My Commission Expires June 25, 1975

25884 CERTIFICATE No. 11300 ISSUED 1-16-86

25885 CERTIFICATE No. 11301 ISSUED 1-16-86

300 0 300 600 900
Scale: 1"=300'

52084

(S)

MAP
TO ACCOMPANY PROOF OF BENEFICIAL USE UNDER APPLICATION NO.'S 25884 & 25885 FOR RECREATION (IRRIGATION OF GOLF COURSE) & DOMESTIC PURPOSES BY COUNTY OF WASHOE FROM AN UNDERGROUND SOURCE IN WASHOE COUNTY, NEVADA

FILED
MAY 22, 1975
STATE ENGINEER'S OFFICE

sea ENGINEERS - PLANNERS - ARCHITECTS
950 INDUSTRIAL WAY
SPARKS, NEVADA 89431

JOB NO. 75109
MAY, 1975
DWA/DBW

86143 66959 (695845417S4 52084 51985 4901 4S1 25885 25884