65848 65849 65851 65856 65857 65860 65863 65864 67207T 78055 83282

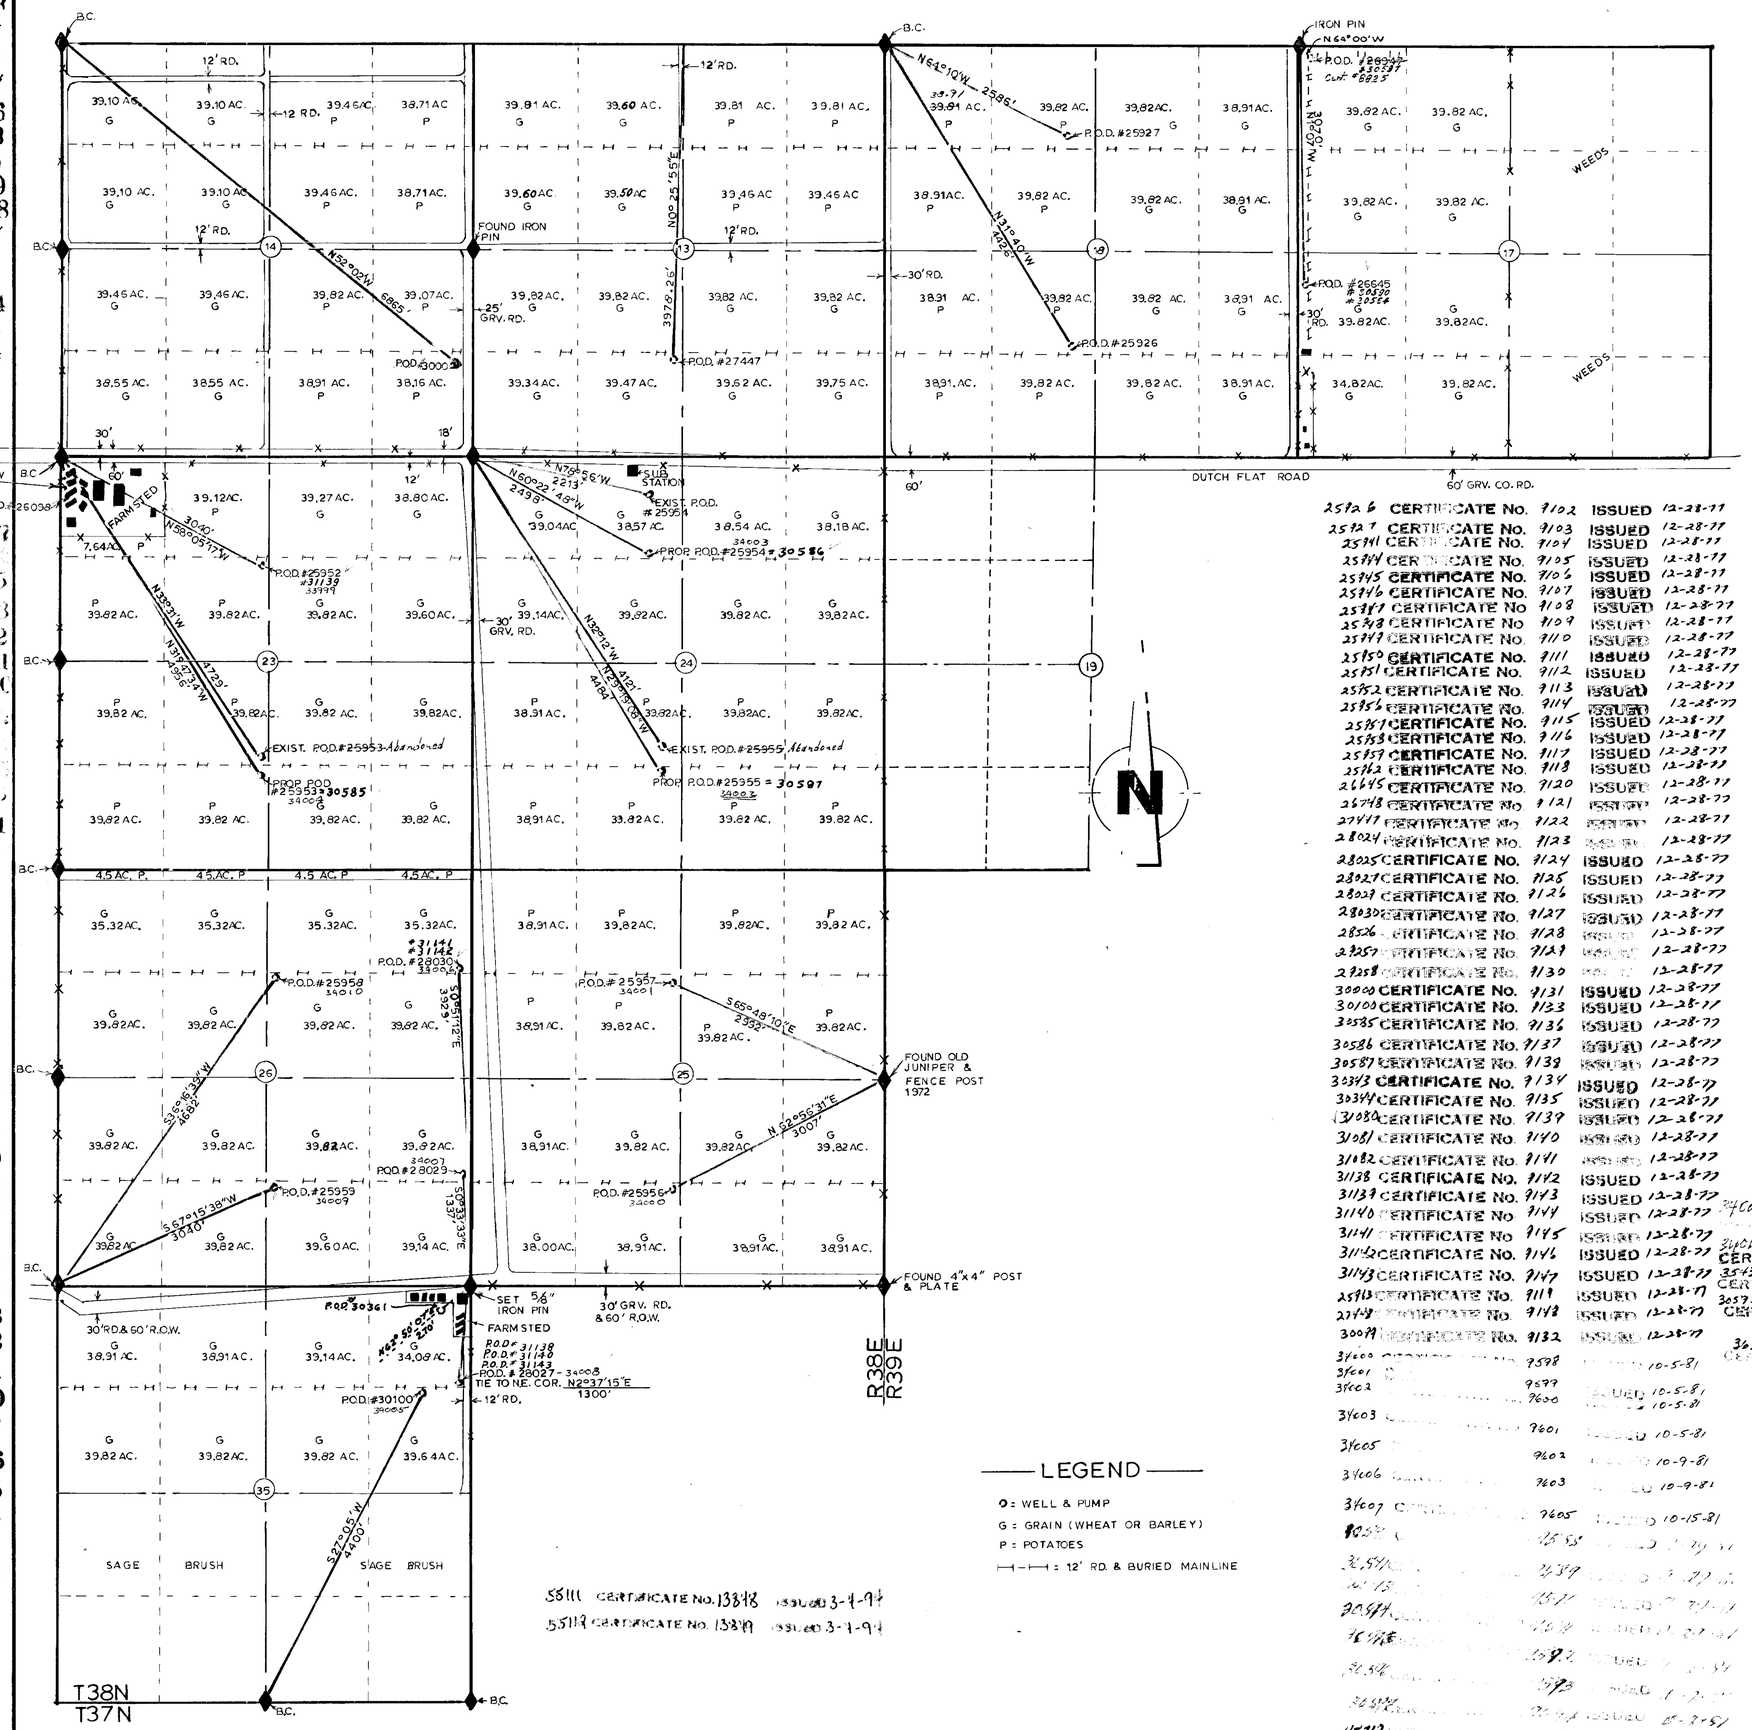


## CULTURAL MAP TABULATION

| SEC-TION | SUBDIVISION | TWN. | RGE. | CULTI-TED ACREAGE | DESCRIPTION OF CULTURE | DATE OF FIRST CULTURE |
|---|---|---|---|---|---|---|
| | | | | | | |
| | | | | | | |
| | | | | | | |
| | | | | | | |
| | | | | | | |
| | | | | | | |
| | SEE SHEET 3 | | | | | |
| | | | | | | |
| | | | | | | |
| | | | | | | |
| | | | | | | |
| | | | | | | |
| | | | | | | |
| | | | | | | |
| | | | | | | |

| | | | |
|---|---|---|---|
| 25726 | CERTIFICATE No. 9102 | ISSUED | 12-28-77 |
| 25727 | CERTIFICATE No. 9103 | ISSUED | 12-28-77 |
| 25741 | CERTIFICATE No. 9104 | ISSUED | 12-28-77 |
| 25744 | CERTIFICATE No. 9105 | ISSUED | 12-28-77 |
| 25745 | CERTIFICATE No. 9106 | ISSUED | 12-28-77 |
| 25746 | CERTIFICATE No. 9107 | ISSUED | 12-28-77 |
| 25871 | CERTIFICATE No 9108 | ISSUED | 12-28-77 |
| 25873 | CERTIFICATE No 9109 | ISSUED | 12-28-77 |
| 25847 | CERTIFICATE No. 9110 | ISSUED | 12-28-77 |
| 25850 | CERTIFICATE No. 9111 | ISSUED | 12-28-77 |
| 25851 | CERTIFICATE No. 9112 | ISSUED | 12-28-77 |
| 25852 | CERTIFICATE No. 9113 | ISSUED | 12-28-77 |
| 25855 | CERTIFICATE No. 9114 | ISSUED | 12-28-77 |
| 25857 | CERTIFICATE No. 9115 | ISSUED | 12-28-77 |
| 25853 | CERTIFICATE No. 9116 | ISSUED | 12-28-77 |
| 25859 | CERTIFICATE No. 9117 | ISSUED | 12-28-77 |
| 25862 | CERTIFICATE No. 9118 | ISSUED | 12-28-77 |
| 26645 | CERTIFICATE No. 9120 | ISSUED | 12-28-77 |
| 26748 | CERTIFICATE No 9121 | ISSUED | 12-28-77 |
| 27447 | CERTIFICATE No. 9122 | ISSUED | 12-28-77 |
| 28024 | CERTIFICATE No. 9123 | ISSUED | 12-28-77 |
| 28025 | CERTIFICATE No. 9124 | ISSUED | 12-28-77 |
| 28027 | CERTIFICATE No. 9125 | ISSUED | 12-28-77 |
| 28029 | CERTIFICATE No. 9126 | ISSUED | 12-28-77 |
| 28030 | CERTIFICATE No. 9127 | ISSUED | 12-28-77 |
| 28526 | CERTIFICATE No. 9128 | ISSUED | 12-28-77 |
| 29257 | CERTIFICATE No. 9129 | ISSUED | 12-28-77 |
| 29258 | CERTIFICATE No. 9130 | ISSUED | 12-28-77 |
| 30000 | CERTIFICATE No. 9131 | ISSUED | 12-28-77 |
| 30100 | CERTIFICATE No. 9133 | ISSUED | 12-28-77 |
| 30585 | CERTIFICATE No. 9136 | ISSUED | 12-28-77 |
| 30586 | CERTIFICATE No. 9137 | ISSUED | 12-28-77 |
| 30587 | CERTIFICATE No. 9138 | ISSUED | 12-28-77 |
| 30343 | CERTIFICATE No. 9134 | ISSUED | 12-28-77 |
| 30344 | CERTIFICATE No. 9135 | ISSUED | 12-28-77 |
| 31080 | CERTIFICATE No. 9139 | ISSUED | 12-28-77 |
| 31081 | CERTIFICATE No. 9140 | ISSUED | 12-28-77 |
| 31082 | CERTIFICATE No. 9141 | ISSUED | 12-28-77 |
| 31138 | CERTIFICATE No. 9142 | ISSUED | 12-28-77 |
| 31139 | CERTIFICATE No. 9143 | ISSUED | 12-28-77 |
| 31140 | CERTIFICATE No. 9144 | ISSUED | 12-28-77 |
| 31141 | CERTIFICATE No 9145 | ISSUED | 12-28-77 |
| 31142 | CERTIFICATE No. 9146 | ISSUED | 12-28-77 |
| 31143 | CERTIFICATE No. 9147 | ISSUED | 12-28-77 |
| 25913 | CERTIFICATE No. 9119 | ISSUED | 12-28-77 |
| 27448 | CERTIFICATE No. 9148 | ISSUED | 12-28-77 |
| 30099 | CERTIFICATE No. 9132 | ISSUED | 12-28-77 |
| 31600 | 9598 | | 10-5-81 |
| 31601 | 9599 | | |
| 31602 | 9600 | ISSUED | 10-5-81 |
| 31603 | 9601 | ISSUED | 10-5-81 |
| 31605 | 9602 | | 10-9-81 |
| 31606 | 9603 | ISSUED | 10-9-81 |
| 31607 | 9605 | ISSUED | 10-15-81 |
| 30522 | 25153 | ISSUED | [illegible] |
| 32547 | 24389 | ISSUED | [illegible] |
| 10-15 | 25411 | ISSUED | [illegible] |
| 30594 | 25412 | ISSUED | [illegible] |
| 25846 | 10392 | ISSUED | [illegible] |
| 30592 | 3973 | ISSUED | [illegible] |
| 30591 | 25413 | ISSUED | 10-27-81 |
| 45712 | 13371 | ISSUED | 3-23-92 |

STATE OF NEVADA
COUNTY OF HUMBOLDT } S.S.

I C.H. KETCHAM, BEING FIRST DULY SWORN, DEPOSE AND SAY THAT THIS MAP, CONSISTING OF 3 SHEET, HAS BEEN CORRECTLY DRAWN TO THE DESIGNATED SCALE FROM FIELD NOTES OF A SURVEY MADE BY ME, ON THE 13TH-21ST DAY OF APRIL, 1975; THAT IT TRULY AND CORRECTLY REPRESENTS THE PROPOSED LOCATION AND EXTENT OF THE WORKS USED TO DIVERT WATER FROM UNDERGROUND IN HUMBOLDT COUNTY, BY WINNEMUCCA FARMS INC. FOR IRRIGATION PURPOSES UNDER APPLICATION NO.(S) SEE TITLE BLOCK THAT THE POINT OF DIVERSION, THE LOCATION, SIZE OF DIVERTING CHANNEL, LOCATION AND DESCRIPTION OF ALL MEASURING DEVICES, THE LOCATION AND EXTENT OF LANDS OWNED OR CONTROLLED BY THE APPLICANT UPON WHICH WATER APPLIED FOR UNDER APPLICATION NO.(S) SEE TITLE BLOCK IS USED, TOGETHER WITH THE AREA AND KIND OF CULTURE IN EACH 40-ACRE SUBDIVISION, AND THE LOCATION AND NAMES OF ALL OTHER WORKS OR STREAMS WHICH ARE CROSSED BY OR CONNECTED WITH SAID WORKS ARE FULLY AND CORRECTLY DESIGNATED THEREON.

C. H. Ketcham
STATE WATER-RIGHT SURVEYOR R.L.S. 3049

SUBSCRIBED AND SWORN TO BEFORE ME THIS 21st DAY OF February, 1977.

Jeanne Gallegos
NOTARY PUBLIC HUMBOLDT COUNTY, NEVADA

JEANNE A. GALLEGOS
Notary Public
State of Nevada
Appointment Expires Feb. 13, 1979

FILED
JUL 1 1977
STATE ENGINEER'S OFFICE

RECEIVED
1977
STATE ENGINEER'S OFFICE

SCALE — 1" = 1000'

SHEET 2 OF 3

MAP
TO ACCOMPANY PROOF of BENEFICIAL USE UNDER NO'S. 25926, 25927, 25940-25959 INCL., 25962, 25963, 26645, 26748, 27447, 27448, 28024-28030 INCL., 28526, 29257, 29258, 30099, 30100-30000, 26098, 30343, 30344, 30360, 30586 TO 30587 INCL.
CHANGE P.O.D. NO'S. 25953-25955 INCL.

By: WINNEMUCCA FARMS INC.
From: UNDERGROUND

4-29-76

C.H. "PETE" KETCHAM — REGISTERED LAND SURVEYORS
P.O. BOX 461 WINNEMUCCA, NEVADA

T38N, R38E, R39E M.D.B.M.

30099 27448 25963 27447 26748 26645 25962 25959 25958 25957 25956 25952 25951 25950 25949 25948 25947 25946 25945 25944 25941 25927 25926