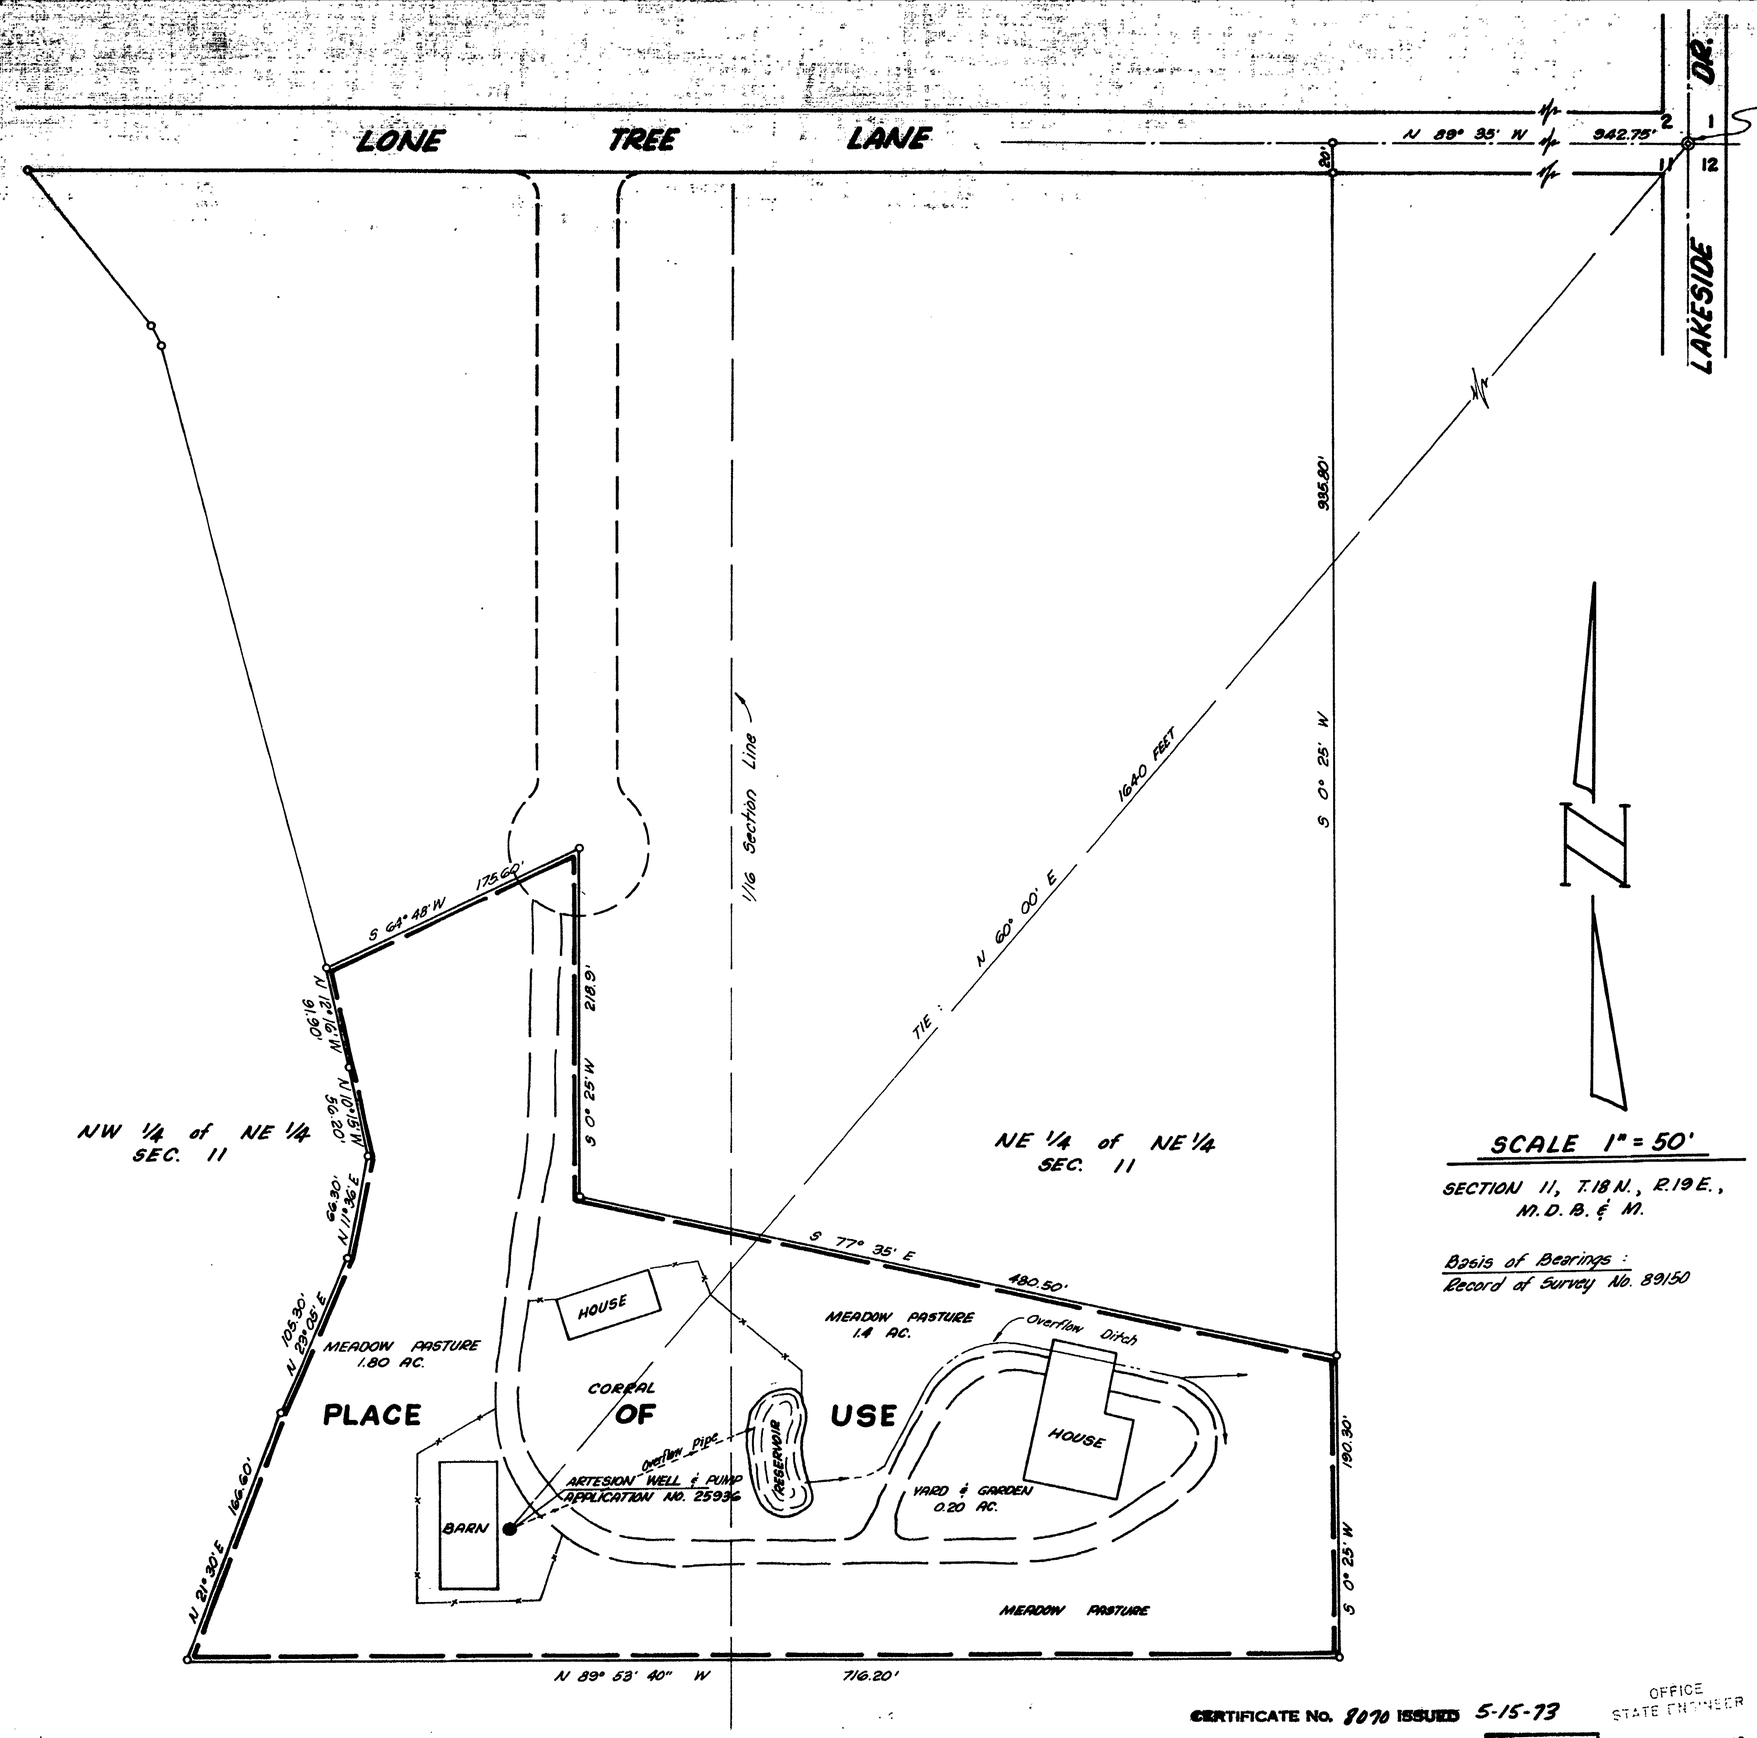

CULTURAL MAP TABULATION

SECTION	SUBDIVISION	TOWNSHIP	RANGE	CULTIVATED ACREAGE	DESCRIPTION OF CULTURE
11	NW¼ NE¼	18 N	19 E	1.80'	Meadow Pasture
11	NE¼ NE¼	18 N	19 E	1.40	" "
11	NE¼ NE¼	18 N	19 E	0.20	Garden
			TOTAL	3.40	ACRES

SCALE 1" = 50'

SECTION 11, T.18 N., R.19 E., M.D.B. & M.

Basis of Bearings: Record of Survey No. 89150

STATE OF NEVADA } S.S.
COUNTY OF WASHOE }

I, E.P. Osgood, Jr., being first duly sworn, depose and say that this map, consisting of 1 sheet, has been correctly drawn to the designated scale from field notes of a survey made by me on November 28, 1972; that it truely and correctly represents the proposed location and extent of the works used to divert water from underground sources, in Washoe County, by John M. Heizer for irrigation and domestic use under application No. 25936. That the point of diversion, the location, size of the diverting channel, location and description of all measuring devices, the location and extent of lands owned or controlled by the applicant upon which water applied for under Application No. 25936 is used, together with the area and kind of culture in each 40-acre subdivision, and the location and names of all other works or streams which are crossed by or connected with said works are fully and correctly designated thereon.

E.P. Osgood Jr.
E.P. Osgood, Jr.
State Water Right Surveyor No. 294

Subscribed to and sworn to before me on this 25th day of January, 1973.

Diana Baldwin
Notary Public

Notary Public in and for Washoe County, Nevada
My commission expires: _____

DIANA BALDWIN
Notary Public — State of Nevada
Washoe County
My Commission Expires Oct. 12, 1976

0 50 100 150 200

APPLICATION NO. 25936

MAP TO ACCOMPANY
PROOF OF BENIFICIAL USE
UNDER APPLICATION NO. 25936
FOR IRRIGATION AND DOMESTIC USE
BY

JOHN M. HEIZER

FROM UNDERGROUND SOURCES

DECEMBER 1972

E.P. OSGOOD, JR., ST. WTR. RT. SUR. NO. 294

CERTIFICATE No. 8070 ISSUED 5-15-73

OFFICE STATE ENGINEER
1973 MAR 8 AM 10 30

FILED
MAR 8 1978
STATE ENGINEER'S OFFICE

25936