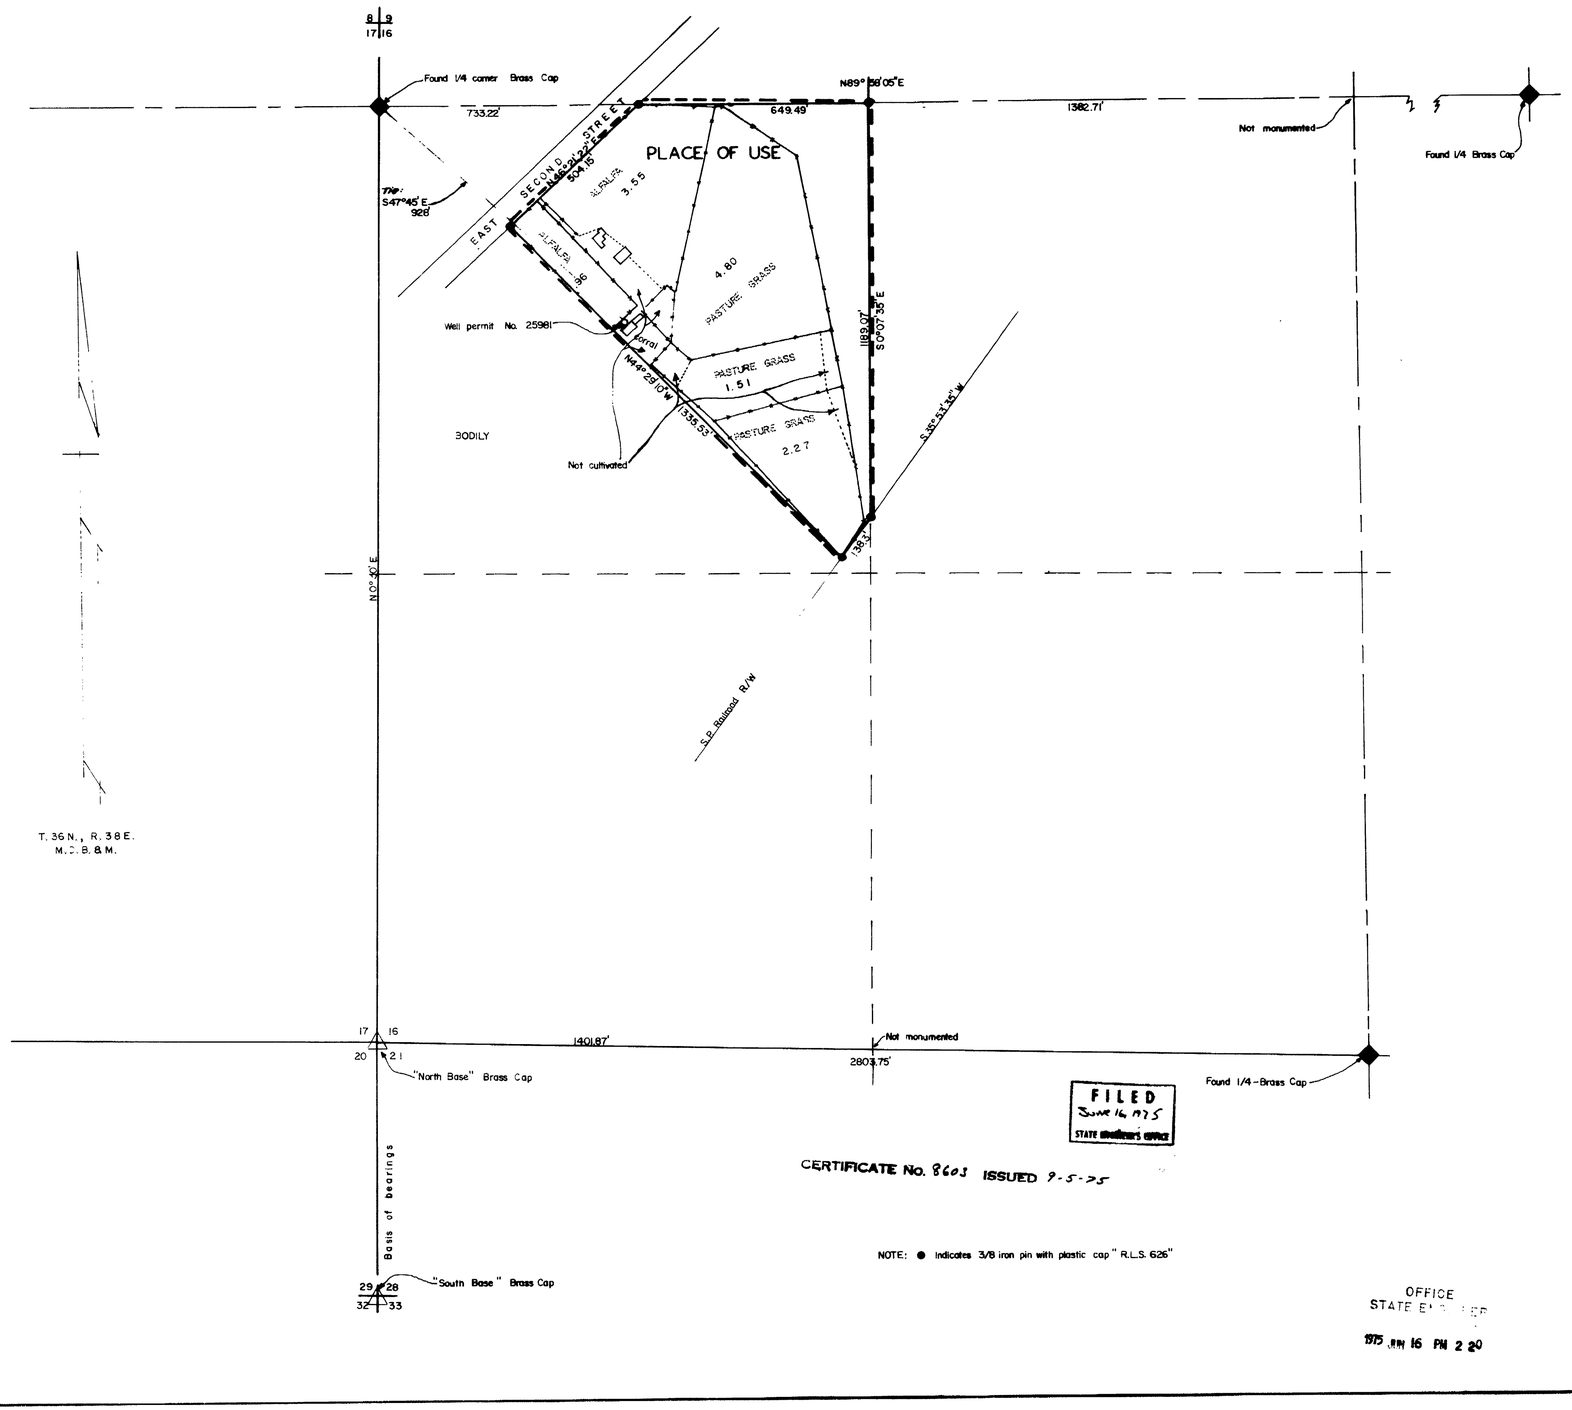

Section	Subdivision	Township	Range	Acres	Culture
16	NW1/4 SW1/4	36	38	13.09	Pasture grass, alfalfa

STATE OF NEVADA
COUNTY OF HUMBOLDT } S.S

I, J R Caldwell, being first duly sworn, depose and say that this map, consisting of 1 sheets, has been correctly drawn to the designated scale from field notes of a survey made by me, (or under my supervision and direction) on the 0th & 11th days of June 1975; that it truly and correctly represents the location and extent of the works used to divert water from underground in Humboldt County by Lester M. & Marion E. Sanborn for irrigation purposes under Application No 25981 That the point of diversion, the location, size of the diverting channel, location and description of all measuring devices, location and extent of lands owned or controlled by the applicant upon which water applied for under Application No. 25981 is used, together with the area and kind of culture in each 40-acre subdivision, and the location and names of all other works or streams which are crossed by or connected with said works are fully and correctly designated thereon.

J R Caldwell
State Water Right Surveyor No. 276

REGISTERED LAND SURVEYOR STATE OF NEVADA No. 626

Subscribed and sworn to before me this 12th day of June 1975

Deadys Chil
Humboldt County Recorder

Scale 1" = 200'

200 0 200 400 600 800

FILED
June 16, 1975
STATE ENGINEER'S OFFICE

CERTIFICATE No. 8603 ISSUED 9-5-75

NOTE: ● Indicates 3/8 iron pin with plastic cap "R.L.S. 626"

OFFICE
STATE ENGINEER
1975 JUN 16 PM 2 20

MAP TO ACCOMPANY PROOF OF BENEFICIAL USE

APPLICATION NO. 25981
BY LESTER M. & MARION E. SANBORN
FROM UNDERGROUND
IN HUMBOLDT COUNTY, NEVADA

25981