Section	Subdivision	Township	Range	Acreage	Culture	First Culture
12	NW 1/4 NE 1/4	19 N.	37 E.	35.40 Acs.	Alfalfa	
12	NE 1/4 NE 1/4	19 N.	37 E.	38.50 Acs.	Alfalfa	
12	SW 1/4 NE 1/4	19 N.	37 E.	40.30 Acs.	Alfalfa	
12	SE 1/4 NE 1/4	19 N.	37 E.	38.90 Acs.	Alfalfa	
12	NW 1/4 SE 1/4	19 N.	37 E.	40.00 Acs	Alfalfa	
12	NE 1/4 SE 1/4	19 N.	37 E.	36.90 Acs.	Alfalfa	
12	SW 1/4 SE 1/4	19 N.	37 E.	40.60 Acs.	Alfalfa	
12	SE 1/4 SE 1/4	19 N.	37 E.	36.10 Acs.	Alfalfa	
		Total Acreage		303.70 Acs.		

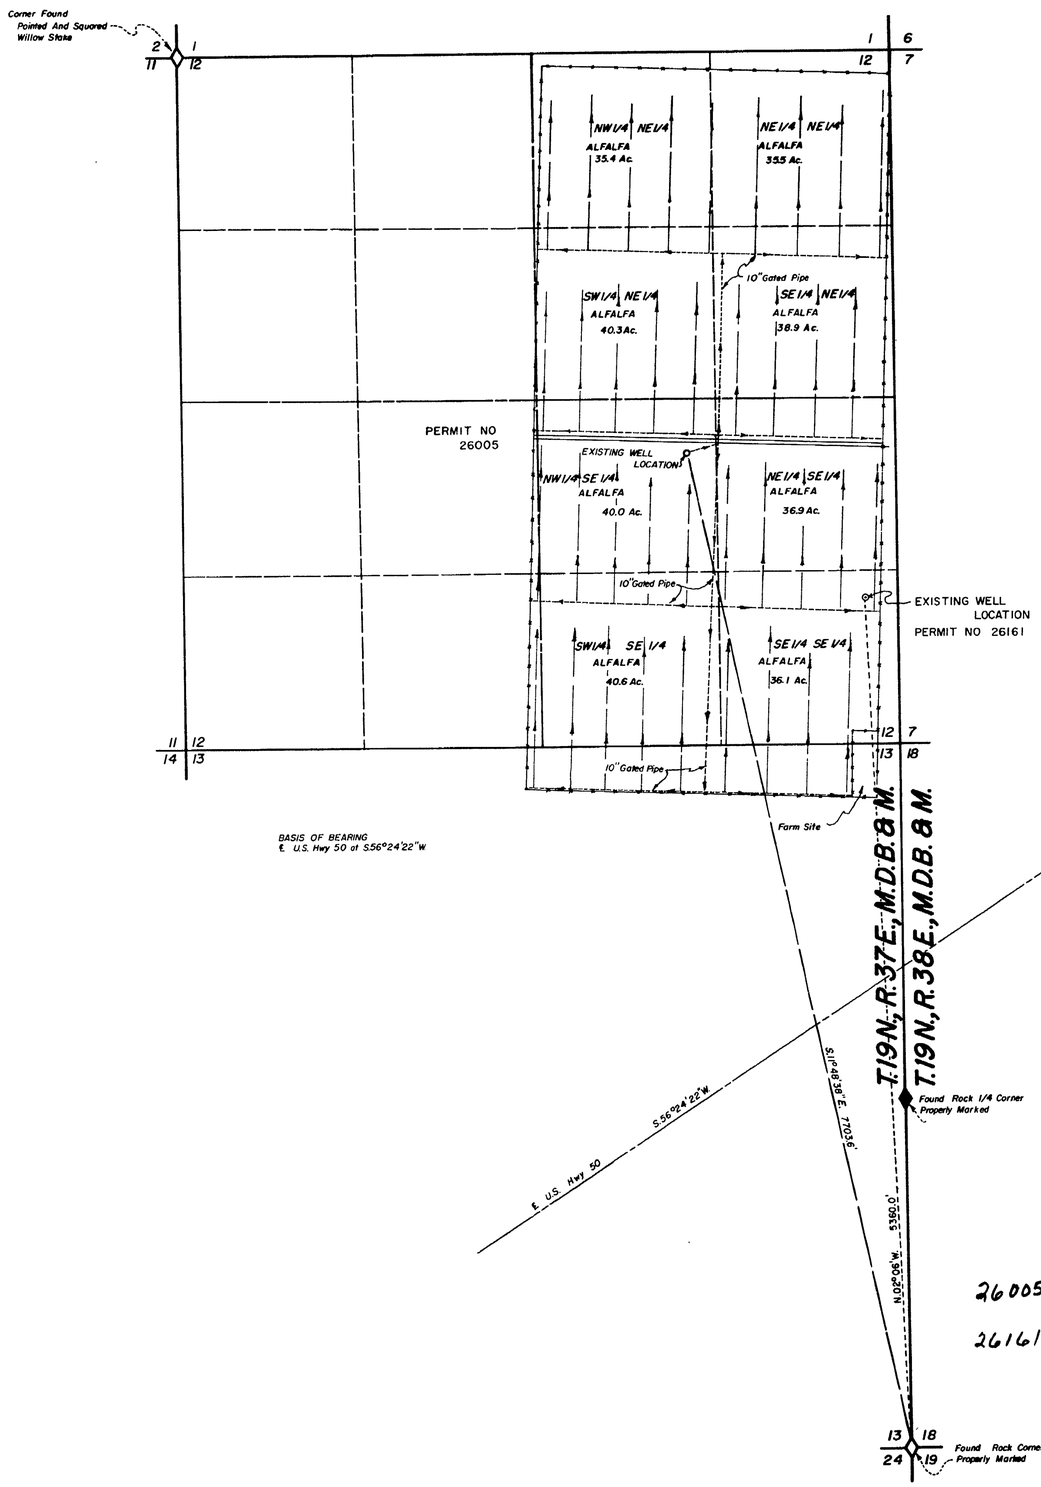

Basis of Bearings = ℄ Hwy. 50 ~ S. 56° 24' 22" W.

STATE OF NEVADA, }
County of White Pine } ss.

I, Wallace T. Boundy, being first duly sworn, depose and say that this map, consisting of 1 sheet, has been correctly drawn to the designated scale from field notes of a survey made under my supervision and direction, between the 20th day of Aug. and the 23rd day of Aug. 1970 that it truly and correctly represents the location and extent of the works used to divert water from underground sources, in Churchill County, by George T. Olds for irrigation and domestic purposes under Application No {26161 / 26005}. That the point of diversion, the location, size of the diverting channel, location and description of all measuring devices, the location and extent of lands owned or controlled by the applicant upon which water applied for under Application No. {26161 / 26005} is used, together with the area and kind of culture in each 40-acre subdivision, and the location and names of all other works or streams which are crossed by or connected with said works are fully and correctly designated thereon.

Wallace T. Boundy
State Water Right Surveyor

Subscribed and sworn to before me
this 12 day of Sept. , 1971.
Notary Public in and for White Pine County, Nevada.

Jeanie Boundy

JEANIE BOUNDY
Notary Public - State of Nevada
White Pine County, Nevada
My commission expires Sept. 8, 1973

0 600 1200 1800 2400
SCALE 1" = 600

26005 CERTIFICATE No. 8067 ISSUED 5-1-73

26161 CERTIFICATE No. 8087 ISSUED 6-5-73

FILED
SEP 14 1972
STATE ENGINEER'S OFFICE

MAP TO ACCOMPANY
PROOF OF BENEFICIAL USE
UNDER APPLICATION NO's 26005 & 26161

FOR **IRRIGATION & DOMESTIC**
BY GEORGE T. OLDS
FROM **UNDERGROUND SOURCES**

PREPARED BY BOUNDY & FRASER INC. ELY, NEVADA, DATE FEB. 1971

26161 26005