CULTURAL MAP TABULATION						
SECTION	SUB-DIVISION	TOWN-SHIP	RANGE	CULTIVATED ACREAGE	DESCRIPTION OF CULT.	DATE OF 1ST CULT.
3	NE, NW	20	61	10.01	TURF	1963
3	SE, NW	20	61	17.78	"	"
3	SW, NW	20	61	28.18	"	"
3	NW, NW	20	61	13.03	"	"
			TOTAL AC.	69.00		

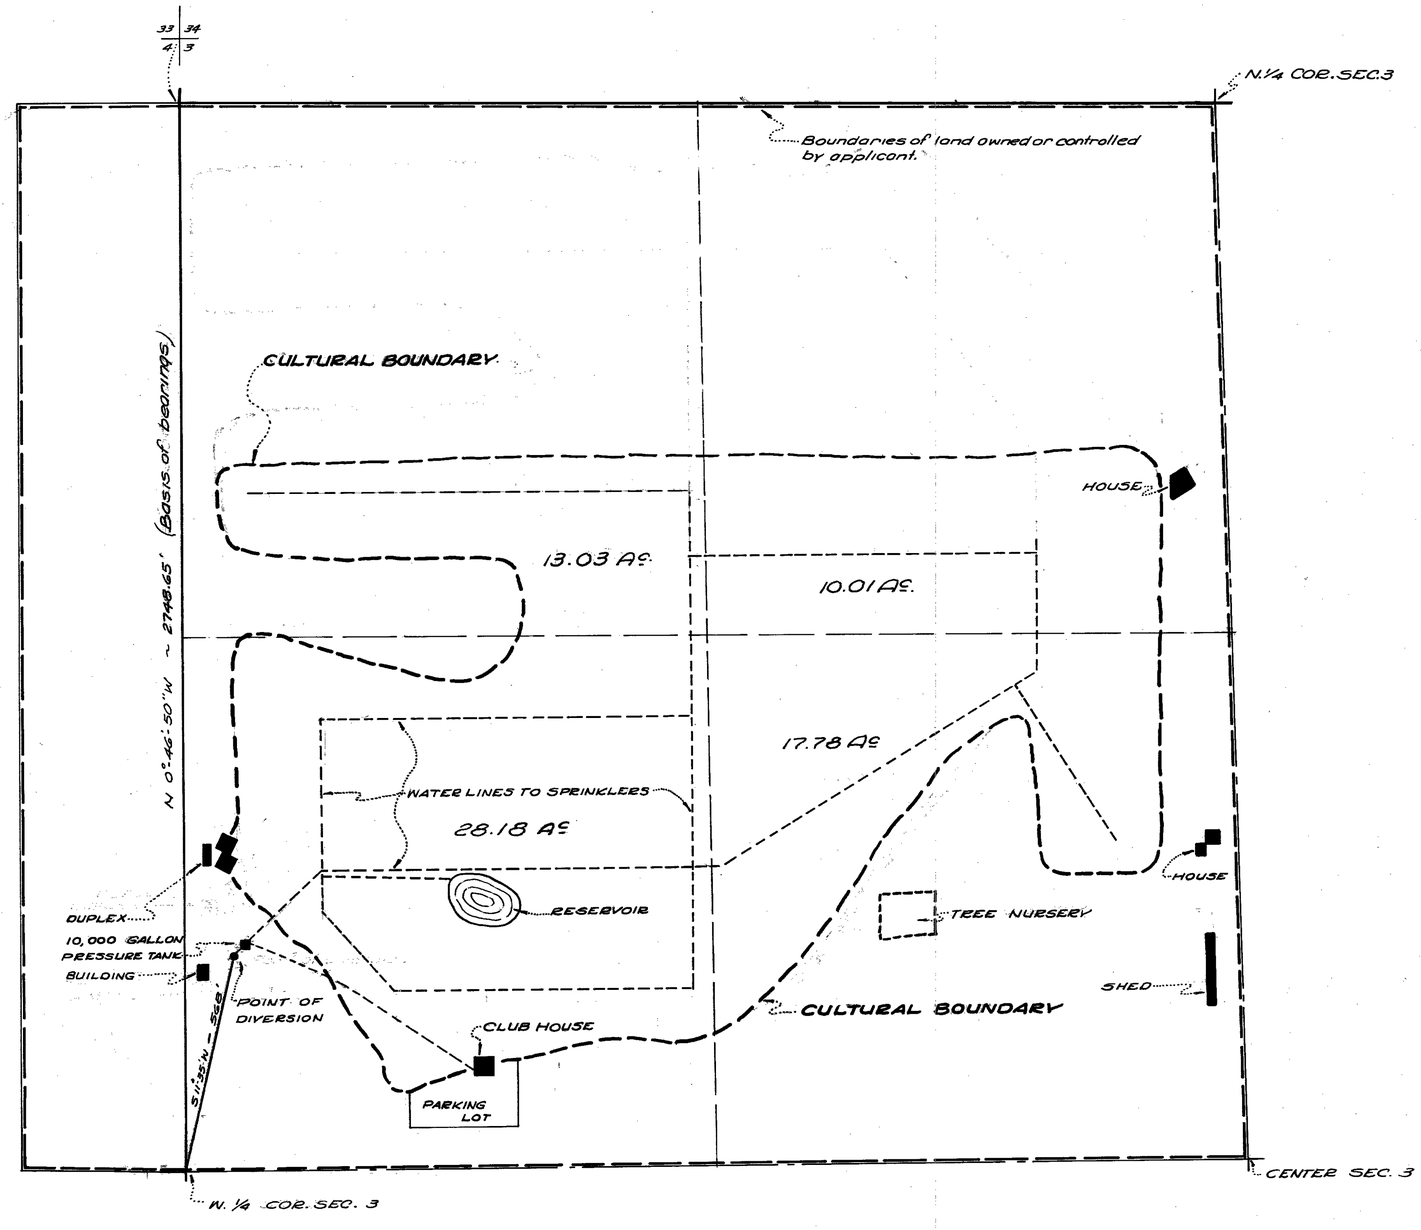

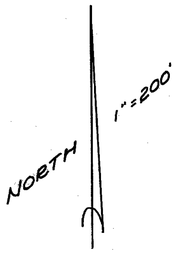

BASIS OF BEARING

Basis of bearing: (N 0°46'50"W) being the East line of the NE. 1/4 of Sec. 4, T.20S., R.61E., M.D.B.&M., as found in File 1, page 11; Office of the County Recorder, Clark County, Nevada.

STATE OF NEVADA }
COUNTY OF CLARK } SS

I, W.L. Higginbotham, being first duly sworn, do depose and say that this map, consisting of 1 sheet, has been correctly drawn to the designated scale from existing records, construction plans and aerial photographs under my supervision on the 25th day of May, 1971; that it truly and correctly represents the location and extent of the works used to divert water from an underground source in the Las Vegas Artesian Basin in Clark County, by John T. Stimson for irrigation purposes under Application No. 21617. That the point of diversion, the location, size of the diverting channel, location and description of all measuring devices, the location and extent of lands owned or controlled by the applicant upon which water applied for under Application No. 26175 is used, together with the area and kind of culture in each 40-acre subdivision, and the location and names of all other works or streams which are crossed by or connected with said works are correctly designated thereon.

W.L. Higginbotham
State Water Right Surveyor #367

Subscribed and sworn before me this 1st day of June 1971.
Notary Public in and for Clark County, Nevada.

FRANK D. ALLEN
Notary Public—State of Nevada
CLARK COUNTY
My Commission Expires Oct. 10, 1971

SCALE: 1" = 200'

CERTIFICATE No. 7867 ISSUED 7-24-72

FILED
MAR 2 1972
STATE ENGINEER'S OFFICE

(S)

MAP
TO ACCOMPANY PROOF OF BENEFICIAL USE UNDER APPLICATION NO. 26175
FOR IRRIGATION (RECREATION) & DOMESTIC
BY: STIMSON ENTERPRISES, INC.
FROM: LAS VEGAS ARTESIAN BASIN

80730 77697 62504 26175