Robert L. Harbecke Permit Nos. 26228, 26952, & 26953						
Section	Subdivision	Township	Range	Acreage	Culture	
16	NE1/4 SE1/4	13N	67E	39.83	Winter Barley	
16	NW1/4 SE1/4	13N	67E	12.40	" "	
16	SE1/4 SE1/4	13N	67E	6.28	" "	
16	SW1/4 SE1/4	13N	67E	1.24	" "	
		Total Acreage		59.75		

Fern A. Harbecke Permit Nos. 26229 & 26546						
Section	Subdivision	Township	Range	Acreage	Culture	
15	SW1/4 SW1/4	13N	67E	22.73	Winter Wheat	
15	SE1/4 SW1/4	13N	67E	16.69	" "	
		Total Acreage		39.42		

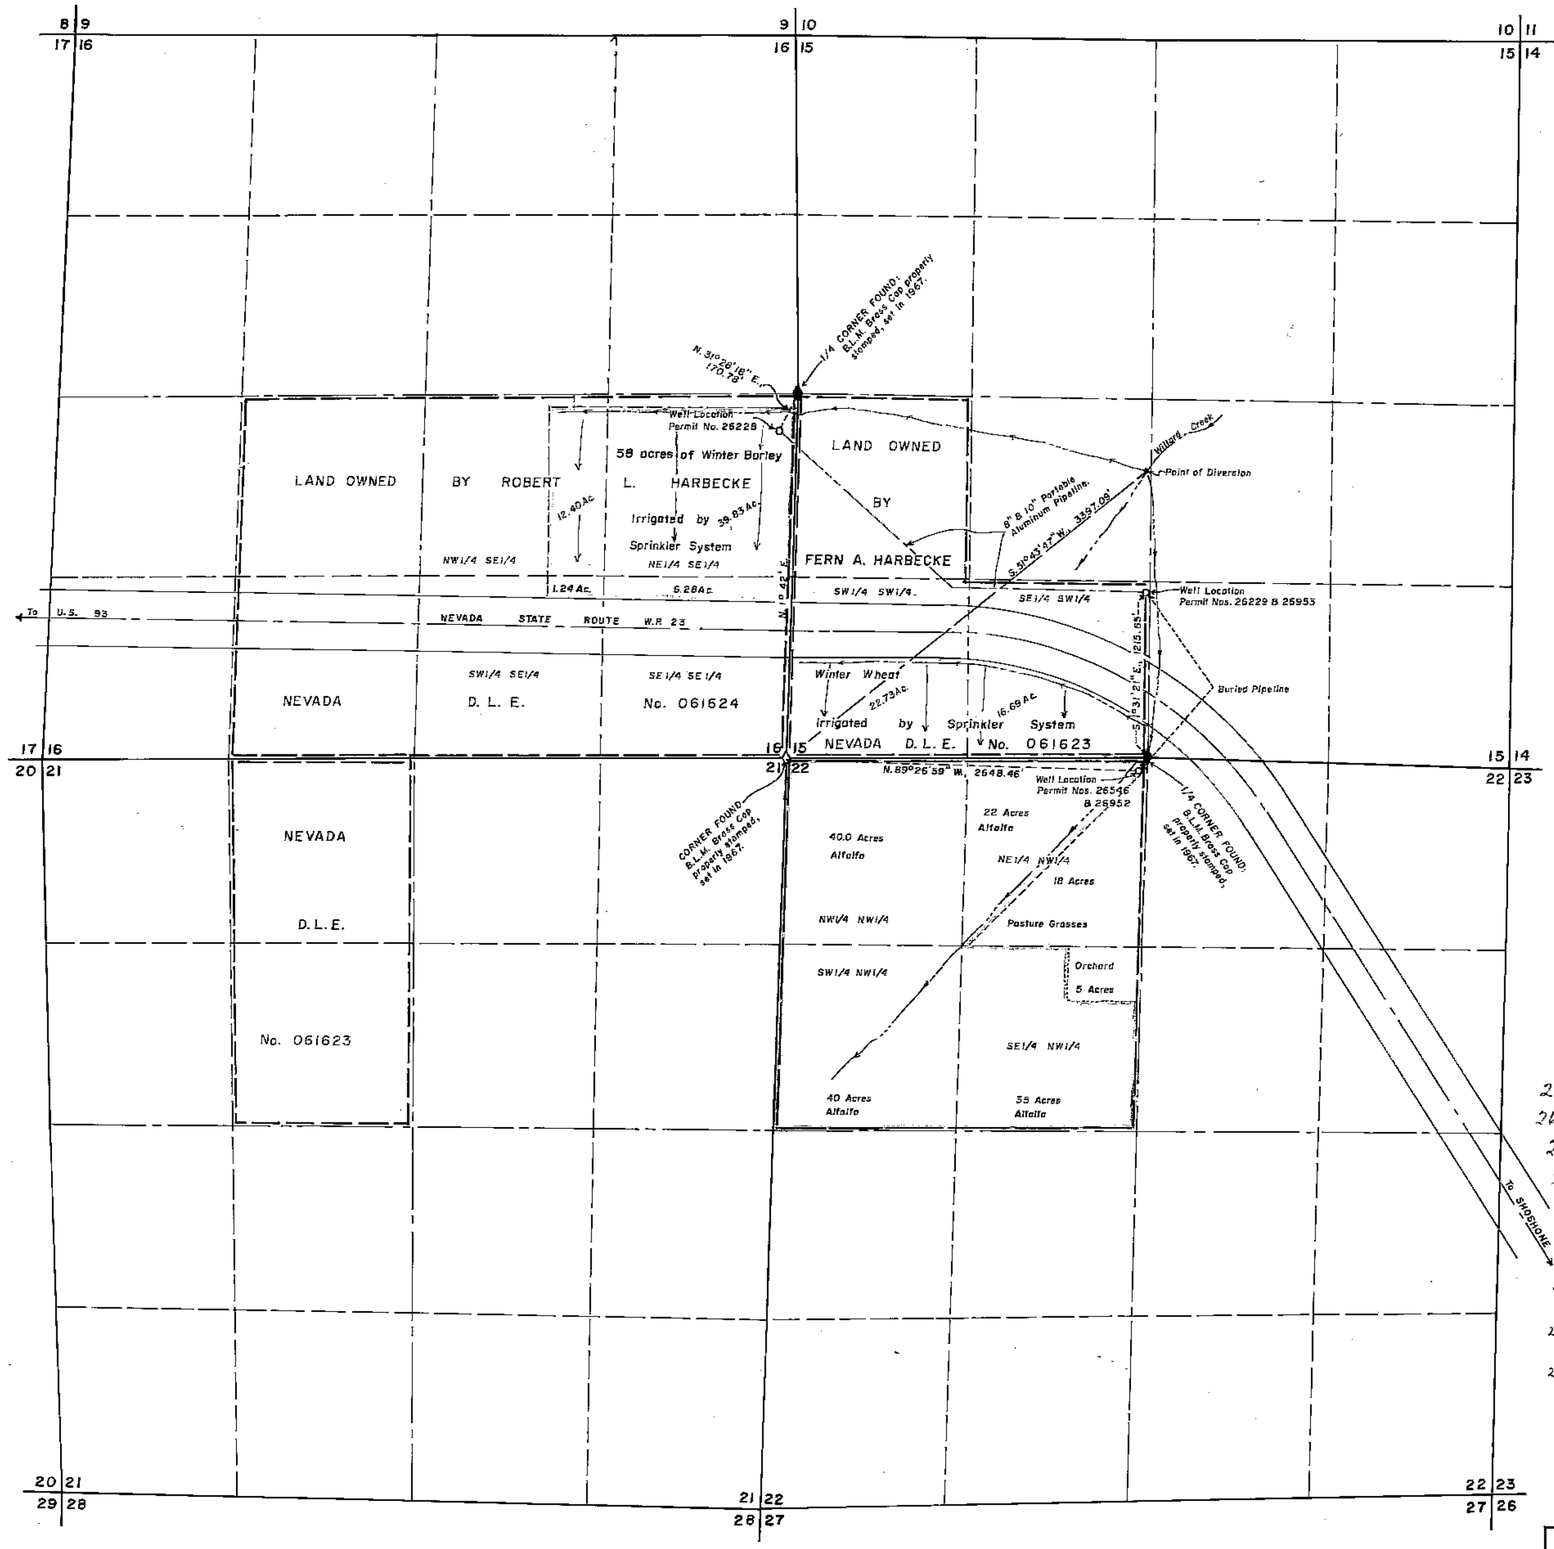

T. 13 N., R. 67 E., M.D.B. & M.

FILED
FEB 8 1974
STATE ENGINEER'S OFFICE

STATE OF NEVADA
County of *White Pine* } ss.

I, *Richard W. Forman*, being first duly sworn, depose and say that this map, consisting of one sheet, has been correctly drawn to the designated scale from field notes of a survey made under my supervision and direction between the *1st* day of *April, 1973*, and the 23rd day of April, 1973, that it truly and correctly represents the location and extent of the works used to divert water from Underground Sources in White Pine County, by Robert L. Harbecke and Fern A. Harbecke for irrigation and domestic purposes under Application Nos. 26228, 26229, 26546, 26952, & 26953. That the point of diversion the location, size of diverting channel, location and description of all measuring devices, the location and extent of all lands owned or controlled by the applicant upon which water applied for under Application Nos. 26228, 26229, 26546, 26952, & 26953 is used, together with the area and kind of culture in each 40-acre subdivision and the location and names of all other works or streams which are crossed or connected with said works are fully and correctly designated hereon.

State Water Right Surveyor

Subscribed and sworn to before me this 17th day of *January, 1974*.

Edward A Deschamps
Notary Public in and for White Pine County, Nevada

EDWARD A. DESCHAMPS
Notary Public - State of Nevada
White Pine County
Commission Expires July 6, 1977

BASIS OF BEARING:
OFFICIAL TOWNSHIP PLAT OF 1970.

26228 CERTIFICATE No. 8363 ISSUED 11-11-74
26229 CERTIFICATE No. 8364 ISSUED 11-11-74
26546 CERTIFICATE No. 8365 ISSUED 11-11-74
26952 CERTIFICATE No. 8366 ISSUED 11-11-74
26953 CERTIFICATE No. 8367 ISSUED 11-11-74

26228 Corrected CERTIFICATE No. 8363 ISSUED 11-19-74
26229 Corrected CERTIFICATE No. 8364 ISSUED 11-19-74
26546 Corrected CERTIFICATE No. 8365 ISSUED 11-19-74
26952 Corrected CERTIFICATE No. 8366 ISSUED 11-19-74

0 600 1200 1800 2400
Scale 1" = 600'

Corrected CERTIFICATE No. 8367 ISSUED 11-19-74
26953

DATE	DESCRIPTION

FIELD	CHECK
DETAIL	APPROVED
DESIGN	FILE No.
TRACING	DR'G. No.

MAP TO ACCOMPANY PROOF OF BENEFICIAL USE UNDER PERMIT Nos. 26228, 26229, 26546, 26952, & 26953

FOR IRRIGATION & DOMESTIC

BY Robert L. Harbecke & Fern A. Harbecke

FROM UNDERGROUND SOURCES

BOUNDY & FORMAN, INC. ELY, NEVADA

84054KTR2

35110 84964T 83563T 82559T 26953 26952 26546 26229 26228 ← File