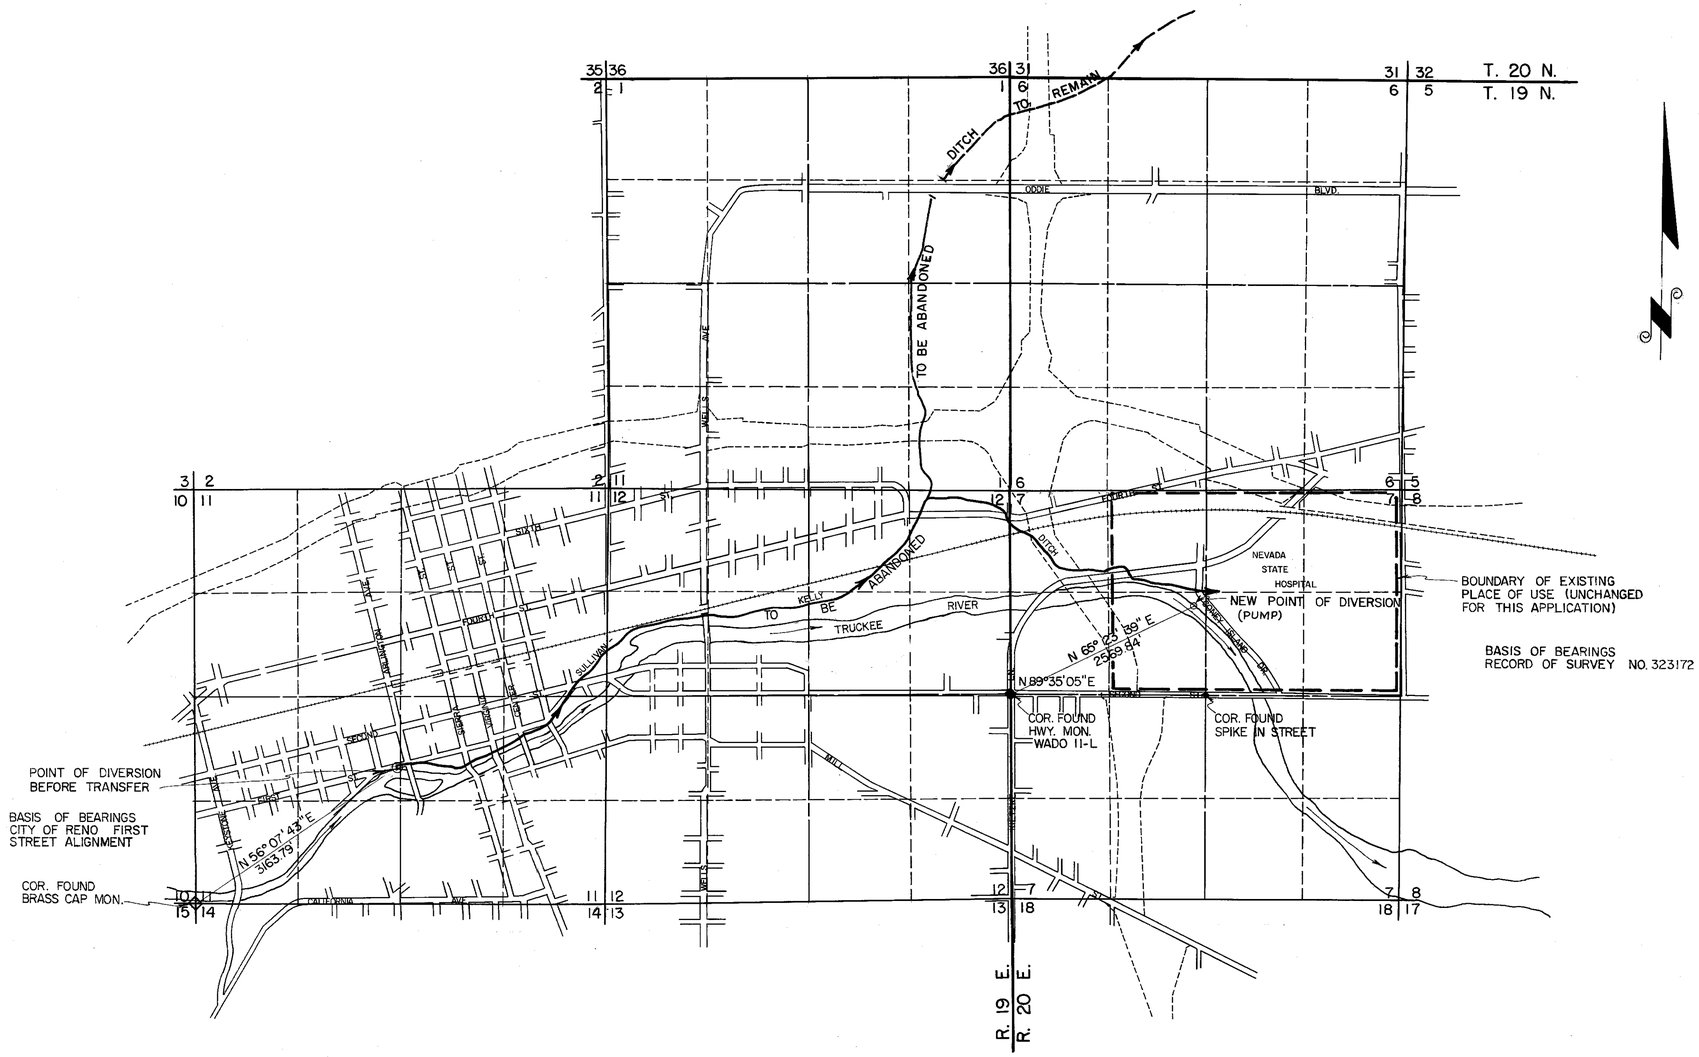

STATE OF NEVADA
COUNTY OF WASHOE } SS

I, Millard G. Reed, being first duly sworn, depose and say that this map consisting of one sheet, has been correctly drawn to the designated scale, from field notes of a survey made under my direction between the 1st day of March 1970 and the 1st day of September 1970, that it fully and correctly represents the proposed location and extent of the works to change the point of diversion of water from the Truckee River in Washoe County, by the Nevada State Hospital for irrigation purposes that the proposed point of diversion, the approximate location and size of the diverting channel, all reservoirs or basins, the location and names of all other works which will cross or connect with the proposed works, and the boundary of all lands, showing by 40-acre subdivisions the areas proposed to be irrigated, are truly and correctly designated thereon.

Millard G. Reed
State Water Right Surveyor No. 368

James R. Vanderwood
Subscribed and sworn to before me this 27th day of Sep. 1970 Notary Public in and for Washoe County, Nevada.

SCALE: 1" = 1000'

26256

26256 CERTIFICATE No. 9614 ISSUED 10-27-81

FILED
SEP 29 1971
STATE ENGINEER'S OFFICE

To Accompany Application to Change Point of Diversion of Water from the Truckee River under Claim No. 410 of Docket No. A3 by THE NEVADA STATE HOSPITAL

City of Reno
Engineering Department

Revised Sept., 1971
July, 197

77229 76024 68151 26256