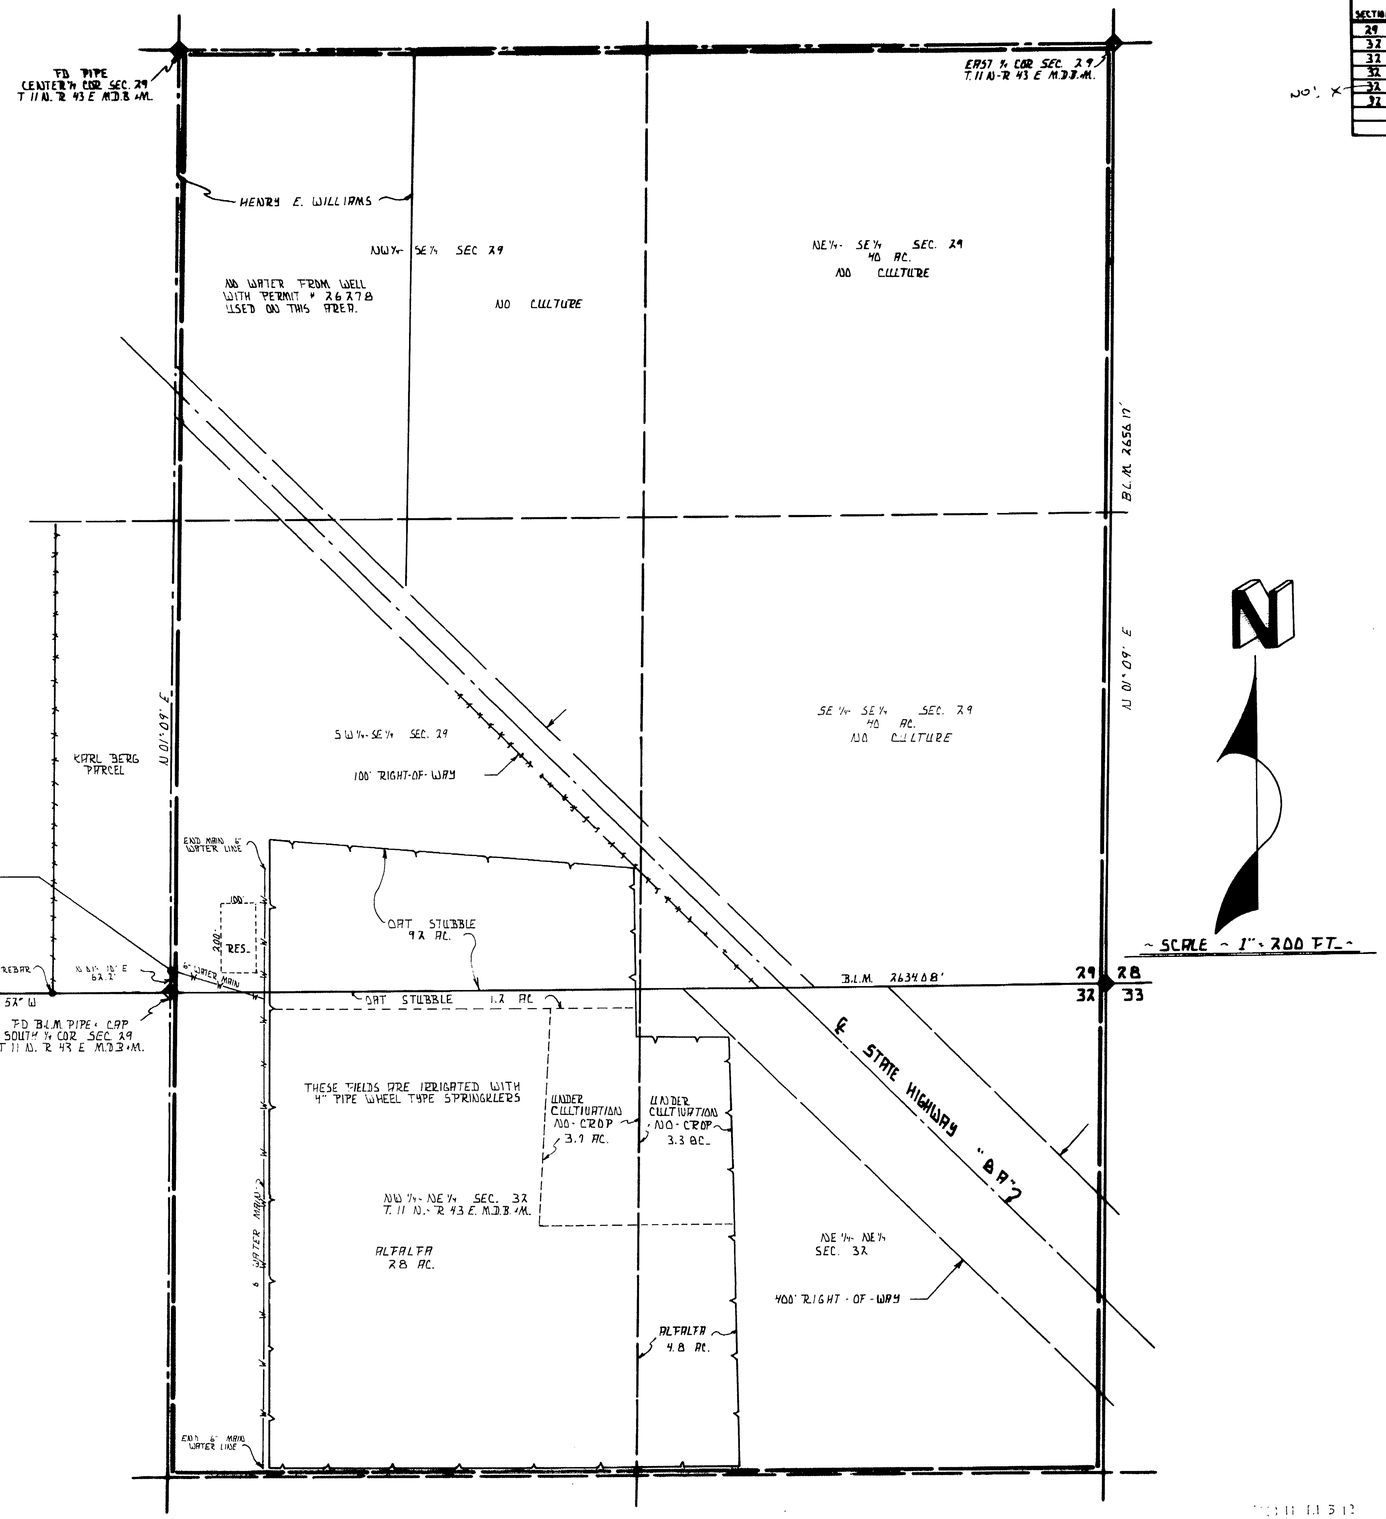

SECTION 29-32 T. 11 N.- R. 43 E. M.D.B.&M.

CULTURAL MAP TABULATION						
SECTION	SUB-DIVISION	TOWN-SHIP	RANGE	CULTIVATED ACREAGE	DESCRIPTION OF CULTURE	DATE OF FIRST CULTURE
29	SW1/4-SE1/4	11 N	43 E	9.2 AC	OAT STUBBLE	
32	NW1/4-NE1/4	11 N	43E	1.2 AC.	OAT STUBBLE	
32	NW1/4-NE1/4	11 N	43 E	28.0 AC	ALFALFA	
32	NW1/4-NE1/4	11 N	43 E	3.7 AC	CULTIVATED-NO CROP	
32	NE1/4-NE1/4	11 N	43 E	3.3 AC	CULTIVATED-NO CROP	
32	NE1/4-NE1/4	11 N	43E	4.8 AC.	ALFALFA	

NO'. X

MAP TO ACCOMPANY PROOF OF BENEFICIAL USE UNDER PERMIT NO. 26278 FOR IRRIGATION + DOMESTIC USE.

STATE OF NEVADA }
COUNTY OF CHURCHILL } SS

I. LOWELL D. EMERY, BEING FIRST DULY SWORN DEPOSE AND SAY THAT THIS MAP CONSISTING OF ONE SHEET HAS BEEN CORRECTLY DRAWN TO THE DESIGNATED SCALE FROM FIELD NOTES OF A SURVEY MADE BY ME BETWEEN THE 6TH AND 8TH DAYS OF Dec. 1978 I BELIEVE THAT IT TRULY AND CORRECTLY REPRESENTS THE LOCATION AND EXTENT OF THE WORKS USED TO DIVERT WATER FROM AN UNDERGROUND SOURCE IN LANDER COUNTY BY

KARL W. BERG
APPLICANT

FOR IRRIGATION AND DOMESTIC PURPOSES UNDER PERMIT NO. 26278 - THAT THE POINT OF DIVERSION THE LOCATION SIZE AND GRADES OF THE DIVERTING CHANNEL LOCATION AND DESCRIPTION OF ALL MEASURING DEVICES. THE LOCATION AND EXTENT OF LANDS OWNED OR CONTROLLED BY THE APPLICANT UPON WHICH WATER APPLIED FOR UNDER PERMIT NO. 26278 IS USED TOGETHER WITH THE AREA AND KIND OF CULTURE IN THE 240.0 ACRE SUBDIVISION AND THE LOCATION AND NAME OF ALL OTHER WORK OR STREAMS WHICH ARE CROSSED BY OR CONNECTED WITH SAID WORKS ARE FULLY AND CORRECTLY DESIGNATED THEREON.

Lowell D. Emery
LOWELL D. EMERY S.W.R.S. 536 - R.L.S. 1251

SUBSCRIBED AND SWORN TO BEFORE ME THIS 8th DAY OF December, 1978 A NOTARY PUBLIC IN AND FOR CHURCHILL COUNTY, NEVADA.

Barry A. Fitzpatrick
NOTARY PUBLIC

BARRY A. FITZPATRICK
Notary Public State of Nevada
Churchill County
My Commission expires Mar. 22, 1982

~ SCALE - 1" = 200 FT ~

0 330 660 990 1320

MAP TO ACCOMPANY PROOF OF BENEFICIAL USE UNDER PERMIT NO. 26278 FOR IRRIGATION + DOMESTIC USE.

BY KARL W. BERG

FROM AN UNDERGROUND SOURCE

SURVEYED BY - LOWELL D. EMERY S.W.R.S. 536 R.L.S. 1251

DRAWN BY - BUZZ FITZPATRICK - DECEMBER 8, 1978

FILED
DEC 11 1978
STATE ENGINEER'S OFFICE

CERTIFICATE NO. 9274 ISSUED 1-3-80

26278