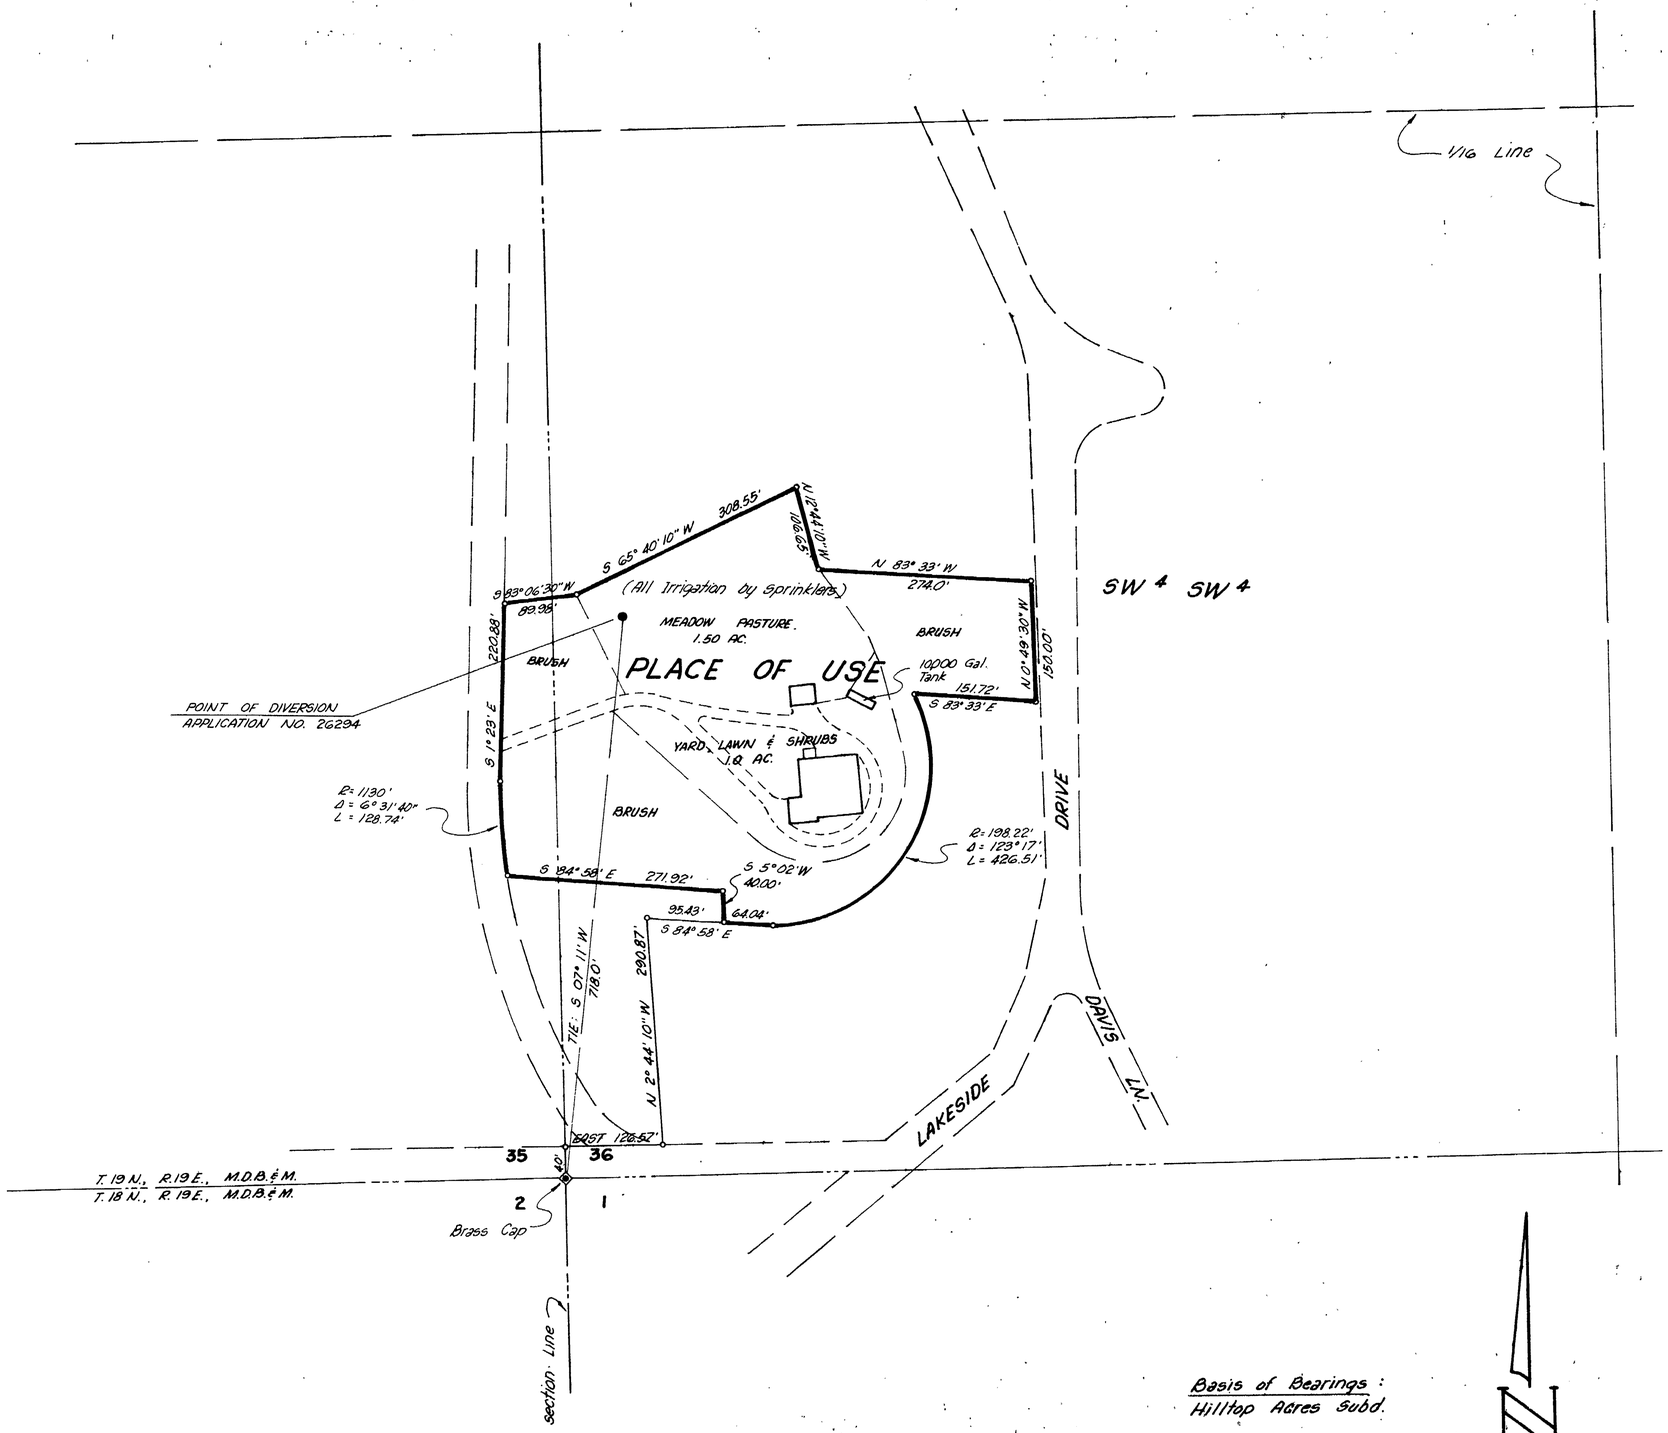

STATE OF NEVADA }
COUNTY OF WASHOE } S.S.

I, E.P. Osgood, Jr., being first duly sworn, depose and say that this map, consisting of 1 sheet, has been correctly drawn to the designated scale from field notes of a survey made by me on January 5, 1973; that it truely and correctly represents the proposed location and extent of the works used to divert water from underground sources, in Washoe County, by Sheila Biltz O'Brien for irrigation and domestic use under application no. 26294. That the point of diversion, the location, size of the diverting channel, location and description of all measuring devices, the location and extent of lands owner by or controlled by the applicant upon which water applied for under Application No. 26294 is used, together with the area and kind of culture in each 40 acre subdivision, and the location and names of all other works or streams which are crossed by or connected with said works are fully and correctly designated thereon.

E. P. Osgood, Jr.
E.P. Osgood, Jr.
State Water Right Surveyor No. 294

Subscribed to and sworn to before me on this 25th day of January, 1973.

Diana Baldwin
Notary Public

Notary Public in and for Washoe County, Nevada
My commission expires : _____

DIANA BALDWIN
Notary Public — State of Nevada
Washoe County
My Commission Expires Oct. 12, 1976

CULTURAL MAP TABULATION

SECTION	SUBDIVISION	TOWNSHIP	RANGE	CULTIVATED ACREAGE	DESCRIPTION OF CULTURE
36	SW 4 SW 4	19 N	19 E	1.50	Meadow Pasture
36	SW 4 SW 4	19 N	19 E	1.00	Lawn

TOTAL 2.50 ACRES

SCALE 1" = 100'

0 100 200 300 400 500

Basis of Bearings :
Hilltop Acres Subd.

CERTIFICATE No. 8075 ISSUED 6-1-73

OFFICE STATE ENGINEER
1973 MAR 8 AM 10 30

FILED
MAR 8 1973
STATE ENGINEER'S OFFICE

MAP TO ACCOMPANY
PROOF OF BENIFICIAL USE
UNDER APPLICATION NO. 26294
FOR IRRIGATION AND DOMESTIC USE BY

SHEILA BILTZ O'BRIEN

FROM UNDERGROUND SOURCES

JANUARY 1973

E.P. OSGOOD, JR., ST. WTR. RT. SUR. NO. 294

26294