CULTURAL MAP TABULATION

SECTION	SUB-DIVISION	TOWNSHIP	RANGE	CULTIVATED ACREAGE	DESCRIPTION OF CULTURE	DATE OF FIRST CULTURE
34	NE¼ NE¼	15S	67E	16.83	[redacted]	
34	SE¼ NE¼	15S	67E	30.16	ALFALFA, GRAIN	
34	NE¼ SE¼	15S	67E	28.94	ALFALFA, GRAIN, MILK HOUSE.	
				7593		

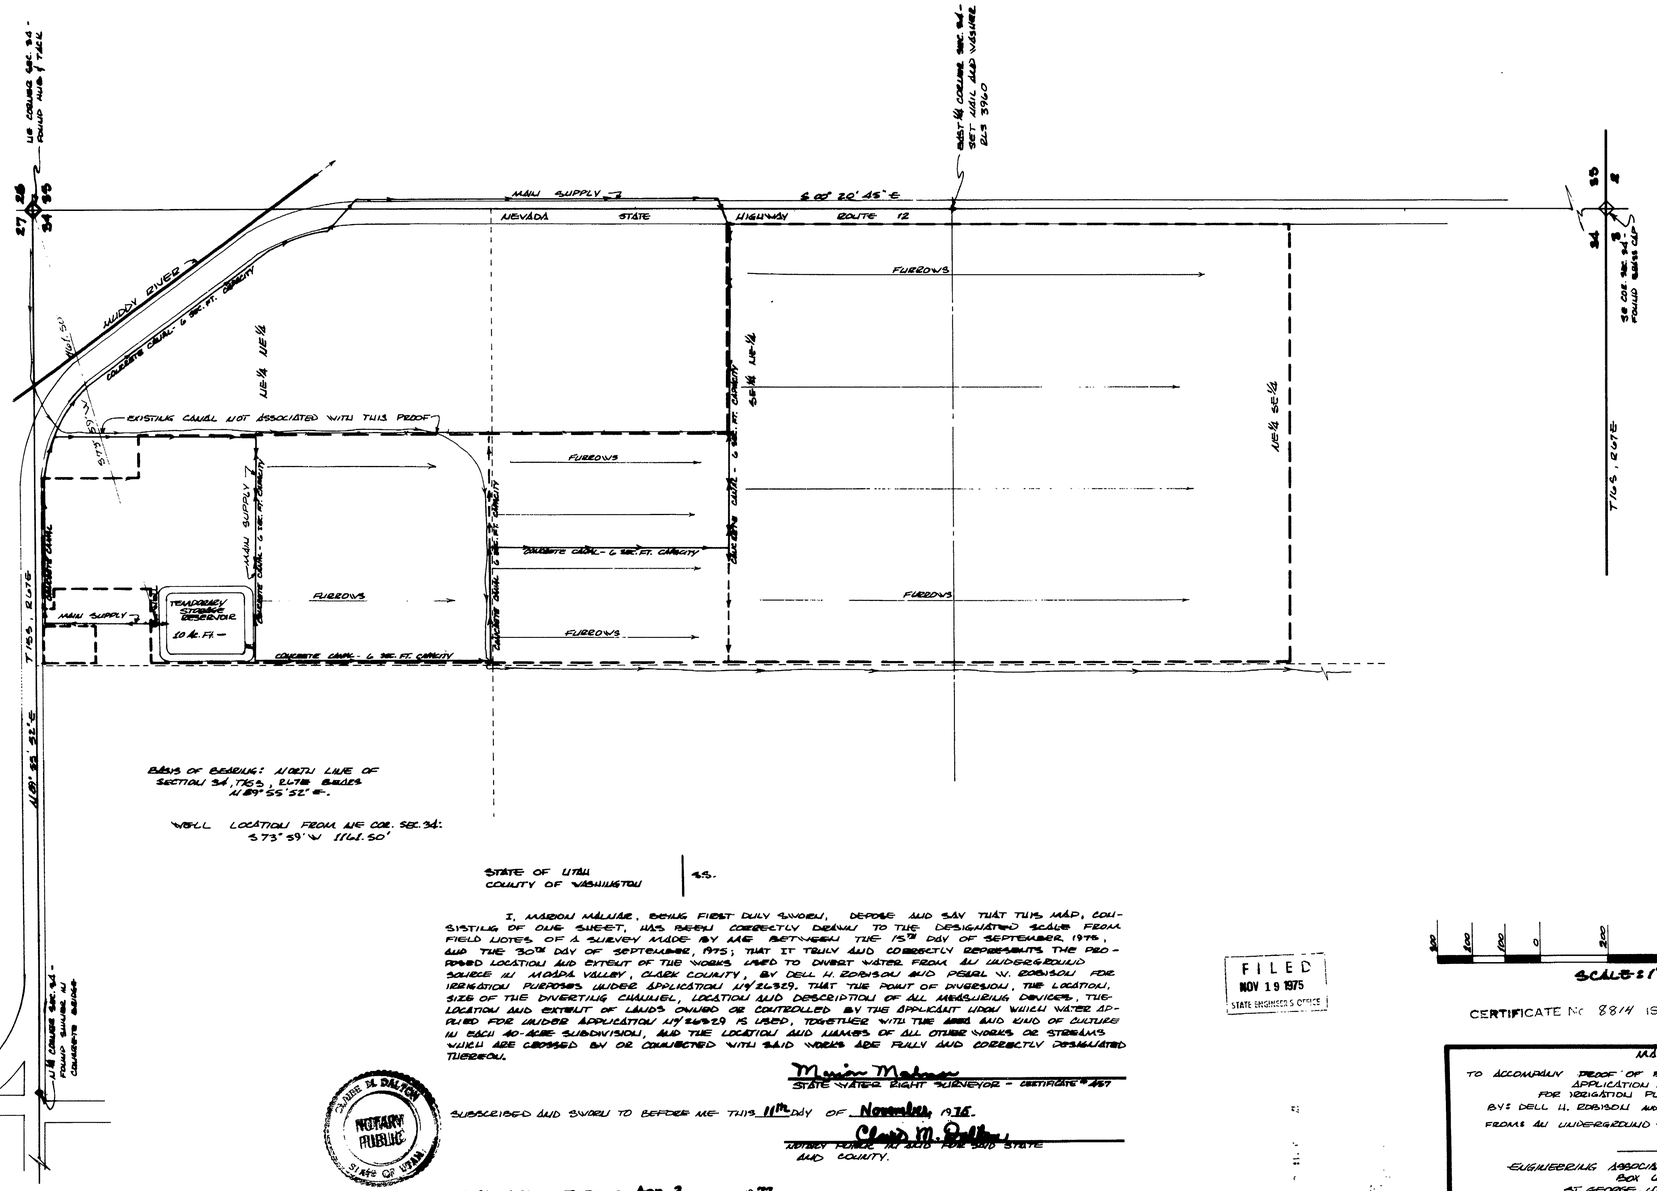

BASIS OF BEARING: NORTH LINE OF SECTION 34, T16S, R67E BEARS N89° 55' 52" E.

WELL LOCATION FROM NE COR. SEC. 34: S73° 59' W 1161.50'

STATE OF UTAH
COUNTY OF WASHINGTON | SS.

I, MARION MALNAR, BEING FIRST DULY SWORN, DEPOSE AND SAY THAT THIS MAP, CONSISTING OF ONE SHEET, HAS BEEN CORRECTLY DRAWN TO THE DESIGNATED SCALE FROM FIELD NOTES OF A SURVEY MADE BY ME BETWEEN THE 15TH DAY OF SEPTEMBER, 1975, AND THE 30TH DAY OF SEPTEMBER, 1975; THAT IT TRULY AND CORRECTLY REPRESENTS THE PROPOSED LOCATION AND EXTENT OF THE WORKS USED TO DIVERT WATER FROM AN UNDERGROUND SOURCE IN MOAPA VALLEY, CLARK COUNTY, BY DELL H. ROBISON AND PEARL W. ROBISON FOR IRRIGATION PURPOSES UNDER APPLICATION N/26329, THAT THE POINT OF DIVERSION, THE LOCATION, SIZE OF THE DIVERTING CHANNEL, LOCATION AND DESCRIPTION OF ALL MEASURING DEVICES, THE LOCATION AND EXTENT OF LANDS OWNED OR CONTROLLED BY THE APPLICANT UPON WHICH WATER APPLIED FOR UNDER APPLICATION N/26329 IS USED, TOGETHER WITH THE AREA AND KIND OF CULTURE IN EACH 40-ACRE SUBDIVISION, AND THE LOCATION AND NAMES OF ALL OTHER WORKS OR STREAMS WHICH ARE CROSSED BY OR CONNECTED WITH SAID WORKS ARE FULLY AND CORRECTLY DESIGNATED THEREON.

Marion Malnar
STATE WATER RIGHT SURVEYOR - CERTIFICATE # 457

SUBSCRIBED AND SWORN TO BEFORE ME THIS 11th DAY OF November, 1975.

Claude M. Dalton
NOTARY PUBLIC IN AND FOR SAID STATE AND COUNTY.

CLAUDE M. DALTON NOTARY PUBLIC STATE OF UTAH

MY COMMISSION EXPIRES Apr. 3, 1977

FILED
NOV 19 1975
STATE ENGINEER'S OFFICE

300 200 100 0 200 400 600 800

SCALE: 1" = 200'

CERTIFICATE No 8814 ISSUED 8-20-76

MAP

TO ACCOMPANY PROOF OF BENEFICIAL USE UNDER APPLICATION N/26329 FOR IRRIGATION PURPOSES

BY: DELL H. ROBISON AND PEARL W. ROBISON

FROM: AN UNDERGROUND SOURCE, MOAPA VALLEY, CLARK COUNTY, NEVADA.

ENGINEERING ASSOCIATES INCORPORATED
BOX 616
ST. GEORGE, UTAH 84770

26329